THE REPUBLIC OF THE UNION OF MYANMAR

The Myanmar Investment Commission

ENDORSEMENT

Form (5-A)

Republic of the Union of Myanmar ★ Myanmar Investment Commission ★

Sr. No. 042

Date 18-10-2017

Endorsement No. 061/2017

Date 18th October 2017

This endorsement is issued by the Myanmar Investment Commission according to the section 25, sub-section (d) of the Myanmar Investment Law-

(1) Name of Investor MR. LIN, BO

(2) Citizenship CHINESE

(3) Residence Address BLOCK-3, 1218 WEST WENYI ROAD, HANGZHOU, CHINA 311121

(4) Name and Address of Principal Organization -

(5) Place of Incorporation -

(6) Type of business MANUFACTURING OF KNITTED WEAR ON CMP BASIS

(7) Place(s) of investment Project PLOT NO. 46, MYAY TAING BLOCK NO.112, SETHMU, DAGON MYO THIT (EAST) TOWNSHIP, YANGON REGION

(8) Amount of Foreign Capital US$ 5.29 MILLION

(9) Period for Foreign Capital to be brought in WITHIN ONE YEAR FROM THE DATE OF ISSUANCE OF ENDORSEMENT

(10) Total Amount of Capital (Kyat) EQUIVALENT IN KYAT OF US$ 5.29 MILLION

(11) Construction/ Preparation Period 2 YEARS

(12) Validity of Endorsement 50 YEARS

(13) Form of Investment WHOLLY FOREIGN OWNED

(14) Name of Company Incorporated in Myanmar AIT (MYANMAR) MANUFACTURING COMPANY LIMITED

18.10.17

Chairman

The Myanmar Investment Commission

ပြည်ထောင်စုသမ္မတမြန်မာနိုင်ငံတော်
မြန်မာနိုင်ငံရင်းနှီးမြှုပ်နှံမှုကော်မရှင်
အတည်ပြုမိန့်

စာအမှတ် ၀၄၂
ရက်စွဲ ၁၈.၁၀.၂၀၁၇

အတည်ပြုမိန့်အမှတ် ၁၆၁/၂၀၁၇ ၂၀၁၇ ခုနှစ် အောက်တိုဘာလ ၁၈ ရက်

မြန်မာနိုင်ငံ ရင်းနှီးမြှုပ်နှံမှု ကော်မရှင်သည် မြန်မာနိုင်ငံရင်းနှီးမြှုပ်နှံမှုဥပဒေပုဒ်မ-၂၅ ပုဒ်မခွဲ (ဃ) အရ ဤအတည်ပြုမိန့်ကိုထုတ်ပေးလိုက်သည် -

(၁) ရင်းနှီးမြှုပ်နှံသူအမည် MR. LIN, BO

(၂) နိုင်ငံသား CHINESE

(၃) နေရပ်လိပ်စာ BLOCK-3, 1218 WEST WENYI ROAD, HANGZHOU, CHINA 311121

(၄) ပင်မအဖွဲ့အစည်းအမည်နှင့်လိပ်စာ -

(၅) ဖွဲ့စည်းရာအရပ် -

(၆) ရင်းနှီးမြှုပ်နှံသည့်လုပ်ငန်းအမျိုးအစား CMP စနစ်ဖြင့် သိုးမွေးထည်ချုပ်လုပ်ခြင်းလုပ်ငန်း

(၇) ရင်းနှီးမြှုပ်နှံသည့်အရပ်ဒေသ(များ) မြေကွက် အမှတ်-၄၆၊ မြေတိုင်းရပ်ကွက်အမှတ်-၁၁၂၊ စက်မှု၊ ဒဂုံမြို့သစ်(အရှေ့ပိုင်း)မြို့နယ်၊ ရန်ကုန်တိုင်းဒေသကြီး

(၈) နိုင်ငံခြားမတည်ငွေရင်း ပမာဏ အမေရိကန်ဒေါ်လာ ၅.၂၉ သန်း

(၉) နိုင်ငံခြားမတည်ငွေရင်းယူဆောင်လာရမည့်ကာလ အတည်ပြုမိန့် ရရှိသည့် နေ့မှ ၁ နှစ်အတွင်း

(၁၀) စုစုပေါင်း မတည်ငွေရင်းပမာဏ(ကျပ်) အမေရိကန်ဒေါ်လာ ၅.၂၉ သန်းနှင့် ညီမျှသောမြန်မာကျပ်ငွေ

(၁၁) တည်ဆောက်မှု/ပြင်ဆင်မှုကာလ ၂ နှစ်

(၁၂) အတည်ပြုမိန့်သက်တမ်း ၅၀ နှစ်

(၁၃) ရင်းနှီးမြှုပ်နှံမှုပုံစံ ရာခိုင်နှုန်းပြည့်နိုင်ငံခြားရင်းနှီးမြှုပ်နှံမှု

(၁၄) မြန်မာနိုင်ငံတွင် ဖွဲ့စည်းမည့် ကုမ္ပဏီအမည်
AIT (MYANMAR) MANUFACTURING COMPANY LIMITED

18.10.17

ဥက္ကဋ္ဌ
မြန်မာနိုင်ငံရင်းနှီးမြှုပ်နှံမှုကော်မရှင်

Republic of the Union of Myanmar
Sr. No. 042
Date 18-10-2017
Myanmar Investment Commission

Confidential

THE REPUBLIC OF THE UNION OF MYANMAR
MYANMAR INVESTMENT COMMISSION
No.1, Thitsar Road, Yankin Township, Yangon

Tel: 01- 658128
Fax: 01-658141

Our ref : MIC-3/E-39/2017(042)
Date : 18th October 2017

Subject: **Decision of the Myanmar Investment Commission on the Endorsement for manufacturing of knitted wear on CMP basis under the name of AIT (Myanmar) Manufacturing Company Limited**

Reference: AIT (Myanmar) Manufacturing Company Limited letter dated 14th September 2017

1. The Myanmar Investment Commission, at its meeting (14/2017) held on 10th October 2017, approved the Endorsement for investment in manufacturing of knitted wear on CMP basis under the name of AIT (Myanmar) Manufacturing Company Limited submitted by Mr. Lin, Bo (50%) from People's Republic of China and Mr. Yang Jiejie (50%) from People's Republic of China as a wholly foreign owned investment in accordance with the Myanmar Investment Law and Rules.

2. The terms and conditions of the "Endorsement" are stated in the following paragraphs:

(a) The term of an Endorsed project shall be fifty(50) years commencing from the date of the issuance of the Endorsement by the Myanmar Investment Commission.

(b) The term of the Lease Agreement for land and buildings shall be twelve (12) years commencing from the date of signing of the Lease Agreement between U Khin Maung Hein (Lessor) and AIT (Myanmar) Manufacturing Company Limited (Lessee) and extendable for two times for ten(10)years by mutual agreement between the Lessor and the Lessee subject to the approval of Myanmar Investment Commission.

(c) The annual rent for the land and building shall be US$ 45,960 (US$ forty-five thousand, nine hundred and sixty only) calculated at the rate of US$ 4.53 per square meter per year for the total land measuring 10,145.48 square meters (2.507 acres).

(d) AIT (Myanmar) Manufacturing Company Limited, which has obtained the Endorsement for enjoyment of exemptions and reliefs under sections 75,77 and 78 of the Chapter XVIII of Myanmar Investment Law, may submit the application form.

(e) AIT (Myanmar) Manufacturing Company Limited shall use its best efforts to achieve a timely realization of the work stated in the Endorsement application.

(f) AIT (Myanmar) Manufacturing Company Limited shall obey and respect the responsibilities of investors under section 65 of Myanmar Investment Law and Chapter XX of Myanmar Investment Rules.

(g) AIT (Myanmar) Manufacturing Company Limited shall carry out prevention, mitigation and monitoring of significant environmental impacts according to the type of investment activities in accordance with the relevant laws, rules, regulations and procedures.

(h) AIT (Myanmar) Manufacturing Company Limited shall submit to the Commission any transfer of shares or transfer of the business to any person during the investment period in accordance with section 72 of Myanmar Investment Law and rule 191of Myanmar Investment Rules.

(i) AIT (Myanmar) Manufacturing Company Limited which has benefitted from the Endorsement or exemption and reliefs shall submit an annual report in the prescribed form to the Commission within three (3) months of the end of the financial year in accordance with rule 196 of Myanmar Investment Rules and shall publish a summary of the report on its website or the Commission's website.

(j) AIT (Myanmar) Manufacturing Company Limited must, during the operation period under the Endorsement of the Commission, submit its operating report quarterly in the prescribed form in accordance with rule 197 of Myanmar Investment Rules.

3. AIT (Myanmar) Manufacturing Company Limited shall submit five (5) copies of all approvals, licences, permits and similar authorizations relevant to the initial implementation of the investment and the Lease Agreement for land and building to the Commission.

8.10.17

(Kyaw Win)
Chairman

AIT (Myanmar) Manufacturing Company Limited

cc: 1. Office of the Government of the Republic of the Union of Myanmar

2. Ministry of Home Affairs

3. Ministry of Natural Resources and Environmental Conservation
4. Ministry of Labour, Immigration and Population
5. Ministry of Industry
6. Ministry of Commerce
7. Ministry of Planning and Finance
8. Chairman, CMP Enterprises Supervision Committee
9. Yangon Region Investment Committee
10. Office of the Yangon Region Government
11. Director General, Department of Environmental Conservation
12. Director General, Directorate of Labour
13. Director General, Department of Immigration
14. Director General, Directorate of Industrial Supervision and Inspection
15. Director General, Department of Trade
16. Director General, Directorate of Investment and Company Administration
17. Director General, National Archives Department
18. Director General, Customs Department
19. Director General, Internal Revenue Department
20. Yangon Region Office, Directorate of Investment and Company Administration

ICBC

INDUSTRIAL AND COMMERCIAL BANK OF CHINA

YANGON BRANCH

Reference Number:000106

Date: **01 NOV 2017**

To whom it may concern

This is to certify that we have received **USD85,899** (United States Dollar Eighty Five Thousand Eight Hundred Ninety Nine Only) from **DRAGON STAND APPAREL COMPANY LIMITED** who is the client of **BANK OF COMMUNICATIONS,OFFSHORE BANKING UNIT** by SWIFT, in favor of **AIT(MYANMAR)MANUFACTURING COMPANY LIMITED** The nature of this inward remittance, according to the beneficiary is the capital remittance.

This letter does not amount to guarantee on the part of the bank and the above information is strictly private and confidential ,without responsibility on the part of the bank or its officials.

Yours faithfully

Zhang Lin yue

Manager
Operation Management Department
Industrial and Commercial Bank of China
Yangon Branch

中华人民共和国外交部请各国军政机关对持照人予以通行的便利和必要的协助。

The Ministry of Foreign Affairs of the People's Republic of China requests all civil and military authorities of foreign countries to allow the bearer of this passport to pass freely and afford assistance in case of need.

中华人民共和国 PEOPLE'S REPUBLIC OF CHINA

护 照
PASSPORT



类型/Type: P
国家码/Country Code: CHN
护照号码/Passport No.: EA7897443

姓名/Name: 林波 LIN, BO

性别/Sex: 男/M
国籍/Nationality: 中国/CHINESE
出生日期/Date of birth: 13 SEP 1972

出生地点/Place of birth: 浙江/ZHEJIANG
签发日期/Date of issue: 23 8月/AUG 2017

签发地点/Place of issue: 浙江/ZHEJIANG
有效期至/Date of expiry: 22 8月/AUG 2027

签发机关/Authority: 公安部出入境管理局 MPS Exit & Entry Administration

持照人签名/Bearer's signature



1100121294

POCHNLIN<<BO<<<<<<<<<<<<<<<<<<<<<<<<<<<<<<<<<<<<

EA78974438CHN7209134M2708229MBNGLCKI<<<<A982

备注 OBSERVATIONS

①本护照根据中华人民共和国第G49751821号护照换发。

This passport is issued to replace the passport No. G49751821 of the PRC.

2017年08月23日于浙江
23 AUG 2017 ZHEJIANG

备注 OBSERVATIONS

AIT (MYANMAR) MANUFACTURING COMPANY LIMITED

No.46, Min Ye Kyaw Swar Road, Dagon East Industrial Myo (Extention/ Kha) Quarter, Dagon Myo Thit (Eastern) Township, Yangon Region,

AIT (Myanmar) Manufacturing Co.,Ltd. No.------ Date.----------

To

Director General
Directorate of Investment and Company Administration
Ministry of Planning and Finance
No.(1), Thitsar Road, Yankin Township, Yangon.

Subject : **Filing Allotment of shares (Form 6) & Appointment of Directors (Form 26) of " AIT (MYANMAR) MANUFACTURING COMPANY LIMITED "**

Dear Sir,

AIT (MYANMAR) MANUFACTURING COMPANY LIMITED has been registered at the Ministry of Planning and Finance, Directorate of Investment and Company Administration, under Incorporation Certificate No.617 FC / 2017-2018 (YGN)dated (2-10-2017) and Form of Permit No. 617 FC / 2017-2018 (YGN)dated (2-10-2017)

We hereby submit the following documents of " **AIT (MYANMAR) MANUFACTURING COMPANY LIMITED** " for filing .

(1) Resolution of Board of Directors.
(2) (Form - 6) and (Form - 26).
(3) Registration fees challan.

Yours faithfully,

Mr. Lin Bo
Managing Director
AIT (Myanmar) Manufacturing Co.,Ltd.

AIT (MYANMAR) MANUFACTURING COMPANY LIMITED

No.46, Min Ye Kyaw Swar Road, Dagon East Industrial Myo (Extention/ Kha) Quarter, Dagon Myo Thit (Eastern) Township, Yangon Region,

AIT (Myanmar) Manufacturing Co.,Ltd. ★ No.......... Date..........

MINUTES OF THE BOARD OF DIRECTORS MEETING OF AIT (MYANMAR) MANUFACTURING COMPANY LIMITED

Dated :

Place : **Company's Office.**

Time : **10 : 30 AM.**

Attendance **1- MR. LIN BO** **Director**

2- MR. YANG JIE JIE **Director**

Chaired by : **MR. LIN BO (Director)**

Discussion : **The meeting was attended by all Shareholders and Directors and discussed the allotment of shares and appointment of Directors .**

Resolutions **1.** **Resolved to allot the following subscribers and be alloted the following shares.**

1- MR. LIN BO **(37,500) Shares**

2- MR. YANG JIE JIE **(37,500)) Shares**

2. **Resolved to appoint the board of directors as follows.**

1- MR. LIN BO **Managing Director**

2- MR. YANG JIE JIE **Director**

3. Resolved to register Allotment of Shares (Form - 6) & Appointment of Directors (Form - 26), at Directorate of Investment and Company Administration (Companies Registration Office).

As there was no other discussion, the meeting came to close with thanks to the chairman.

Approved By :

Mr. Lin Bo
Managing Director
AIT (Myanmar) Manufacturing Co.,Ltd.

032652

FORM VI

AIT (Myanmar) Manufacturing Co., Ltd.
No..........
Date..........

RETURN OF ALLOTMENTS
THE MYANMAR COMPANIES ACT.

(See Section 104)

(To be filed with the Registrar within one month after the allotment is made)

Return of allotment from the of 20 2017.

on the of 20 of the *AIT (MYANMAR) MANUFACTURING CO., LTI

Made pursuant to Section 104 (1)

Number of the shares allotted payable in cash .... 75,000 Shares

" " " " ....

Nominal amount of the shares so allotted .... US$ -75,000

" " " " ....

Amount paid or due and payable on cash such share .... US$ - 1

" " " " .... (Fully Paid Up)

Number of ordinary shares allotted for a consideration other than cash

Nominal amount to be ordinary shares so allotted .... NIL

Amount to be treated as paid on each such share .... NIL

The consideration for which such share have been allotted is as follow : -

---

NOTE In making a return of allotments under Section 104 (1) the Myanma Companies Act., it is to be noted that -

1. When a return include several allotments made on different dates, the actua date of only the first and last of such allotment should be entered at the tip o the front page, and the registration of the return should be effected within on month of the first date.

2. When a return relates to one allotment only, made on one particular date, tha date only should be inserted and the spaces for the second date struck out an the world made substituted for the world "From" after the world "allotments above.

Here insert name of Company.

Distinguish between preference, ordinary, or other description of shares.

Presented for filing by : MR. LIN BO(Director)

Name, Address and Description of Allotees

Name & N.R.C No	Address	Description	Number of the shares allotted	
			Preference	Ordinary
1- MR. LIN BO P.P.No. EA 7897443	Block 3, 1218 West Wenyi Road, Hangzhou, China 311121.	Merchant		37,500 Shares
2- MR. YANG JIE JIE P.P.No.G 50202694	Block 3, 1218 West Wenyi Road, Hangzhou, China 311121.	Merchant		37,500 Shares
			Total;	75,000 Shares

Signature

Mr. Lin Bo
Managing Director
AIT (Myanmar) Manufacturing Co.,Ltd.

Date

AIT (Myanmar) Manufacturing Co., Ltd.
No.----------
Date.---------

059873

FORM XXVI

PARTICULARS OF DIRECTORS, MANAGERS AND MANAGING AGENTS AND OF ANY CHANGES THEREIN

(Myanmar Companies Act, See Section 87)

Name of Company : **AIT (MYANMAR) MANUFACTURING COMPANY LIMITED**

Presented by **MR. LIN BO (Director)**

The Present Christian name or names of surnames	Nationality, National Registration Card No.	Usual Residential Address	Other Business Occupation	Changes
1- MR. LIN BO	Chinese P.P.No. EA 7897443	Block 3, 1218 West Wenyi Road, Hangzhou, China 311121.	Merchant	Appointed as Managing Director
2- MR. YANG JIE JIE	Chinese P.P.No. G 50202694	Block 3, 1218 West Wenyi Road, Hangzhou, China 311121.	Merchant	Appointed as Director w.e.f.

NOTE :

(1) A Complete list of the Directors or Managers or Managing Agents shown as existing in the last particulars.

(2) A note of the changes since the last list should be made in the column for "Changes" by placing against the new Director's name the word "in place of .... and by writing against any former Director's name the the word "dead" "resigned" or as the case may be giving the date of change against the entry.

Signature ....

Mr. Lin Bo

Designation ....Managing Director........

AIT (Myanmar) Manufacturing Co.,Ltd.

Dated this ....

Form (26)

ပြည်ထောင်စုသမ္မတမြန်မာနိုင်ငံတော်

မြန်မာနိုင်ငံရင်းနှီးမြှုပ်နှံမှုကော်မရှင်

စာအမှတ်၊မရက-၃/န-CMP/၂၀၁၇(၀၃၈)
ရက်စွဲ၊၂၀၁၇ ခုနှစ် အောက်တိုဘာလ ၉ ရက်

မြန်မာနိုင်ငံ ရင်းနှီးမြှုပ်နှံမှု ကော်မရှင်သို့
တင်ပြမည့် အမှာစာ

အကြောင်းအရာ။ **ရာခိုင်နှုန်းပြည့် နိုင်ငံခြားရင်းနှီးမြှုပ်နှံမှုဖြင့် AIT (Myanmar) Manufacturing Company Limited နှင့် Myanmar Taieasy Textile (MTT) Company Limited တို့မှ CMP စနစ်ဖြင့် အထည်ချုပ်လုပ်ခြင်းလုပ်ငန်းတို့အား မြန်မာနိုင်ငံ ရင်းနှီးမြှုပ်နှံမှု ဥပဒေနှင့်အညီ ဆောင်ရွက်ခွင့်ပြုပါရန် တင်ပြလာခြင်းကိစ္စ**

၁။ ရာခိုင်နှုန်းပြည့် နိုင်ငံခြားရင်းနှီးမြှုပ်နှံမှုဖြင့် AIT (Myanmar) Manufacturing Company Limited နှင့် Myanmar Taieasy Textile (MTT) Company Limited တို့မှ CMP စနစ်ဖြင့် အထည်ချုပ်လုပ်ခြင်းလုပ်ငန်း ဆောင်ရွက်ခွင့်ပြုပါရန် မြန်မာနိုင်ငံ ရင်းနှီးမြှုပ်နှံမှု ကော်မရှင်သို့ အတည်ပြု လျှောက်ထားလွှာ တင်ပြလာပါသည်။

၂။ အဆိုပြုတင်ပြချက်များအရ လုပ်ငန်းများ၏ အဓိကအချက်အလက်များ ဖြစ်သော တည်နေရာ၊ စုစုပေါင်းရင်းနှီးမြှုပ်နှံမှု၊ ထုတ်လုပ်မည့်ပစ္စည်း၊ လုပ်သားအင်အား၊ မြေငှားကာလ နှင့် မြေငှားရမ်းခစသည့် အချက်တို့မှာ အောက်ပါအတိုင်းဖြစ်ကြောင်း တင်ပြအပ်ပါသည်-

	တည်နေရာ	**စုစုပေါင်း ရင်းနှီးမြှုပ်နှံမှု US$ (သန်း)**	**ထုတ်လုပ် မည့်ပစ္စည်း**	**လုပ်သား အင်အား**	**မြေငှားရမ်း ကာလ**	**နှစ်စဉ်မြေနှင့် အဆောက် အဦငှားရမ်းခ/ တစ် စတုရန်း မီတာနှုန်း**
AIT (Myanmar) Manufacturing Company Limited	မြေကွက် အမှတ်-၄၆၊ မြေတိုင်း ရပ်ကွက် အမှတ်-၁၁၂၊ စက်မှု၊ ဒဂုံမြို့သစ် (အရှေ့ပိုင်း) မြို့နယ်၊ ရန်ကုန်တိုင်း ဒေသကြီး	၅.၂၉	Knitted T-Shirt (Men/ Ladies), Knitted Sweater (Men/ Ladies/ Kids), Knitted Scarf, Knitted Hat & Gloves, Knitted Poncho, Mock	**၁၅၂၀ ဦး** ပြည်တွင်း ၁၅၀၀ဦး ပြည်ပ ၂၀ ဦး	ကနဦး ၁၂ နှစ် (သက်တမ်း တိုး ၁၀ နှစ် နှစ်ကြိမ်)	US$ ၄၅,၉၆၀ (၁ နှစ် တစ် စတုရန်းမီတာ လျှင်US$ ၄.၅၃ နှုန်း)

	တည်နေရာ	စုစုပေါင်း ရင်းနှီးမြှုပ်နှံမှု US$ (သန်း)	ထုတ်လုပ်မည့်ပစ္စည်း	လုပ်သား အင်အား	မြေငှားရမ်းကာလ	နှစ်စဉ်မြေနှင့် အဆောက်အဦငှားရမ်းခ/ တစ် စတုရန်း မီတာနှုန်း
			Layer (Men/ Ladies), Knitted Skirt, Knitted Woven Combined Dress			
Myanmar Taieasy Textile (MTT) Company Limited	မြေကွက်အမှတ်- ၃၄၂၊ ရန်ကုန် စက်မှုဇုန်နှင့် မြေကွက်အမှတ်- ၃/၃၄၄ ၊ ရန်ကုန် စက်မှု ဇုန်တိုးချဲ့ ၁၊ မင်္ဂလာဒုံ မြို့နယ်၊ ရန်ကုန်တိုင်း ဒေသကြီး	၇.၅၀	Polo,Tee, Shorts, Jacket , Pants	**၁၅၀၀ ဦး** ပြည်တွင်း ၁,၄၈၅ ဦး ပြည်ပ ၁၅ ဦး	၂၀နှစ်	ကျပ် ၂၂၀,၄၁၆,၀၀၀ တစ်နှစ် တစ်စတုရန်း မီတာလျှင် ကျပ် ၈,၃၀၂.၇၃၄နှုန်း

၄။ မြန်မာနိုင်ငံ ရင်းနှီးမြှုပ်နှံမှု ဥပဒေပါ အခွန်ဆိုင်ရာ ကင်းလွတ်ခွင့်နှင့် သက်သာခွင့်များကို ခံစားခွင့် ပြုပါရန်တင်ပြထားပါသည်။

စိစစ်တင်ပြချက်

၅။ (က) ရင်းနှီးမြှုပ်နှံမှုနှင့် ကုမ္ပဏီများ ညွှန်ကြားမှုဦးစီးဌာန၊ မူဝါဒနှင့်ဥပဒေရေးရာ ဌာနခွဲမှ ကော်မရှင် ခွင့်ပြုမိန့်နှင့်ဆုံးဖြတ်ချက်(မူကြမ်း)အား ဥပဒေနှင့် ညီညွတ်မှုရှိကြောင်း စိစစ်ပြီး ဖြစ်ပါသည်။

(ခ) စက်ရုံ၌ အလုပ်သမားများအတွက် သက်သာချောင်ချိရေး အစီအစဉ်များ၊ မီးဘေး ကြိုတင် ကာကွယ်ရေးစီမံချက်နှင့် Corporate Social Responsibility (CSR) အစီအစဉ်များကို လည်းတင်ပြထားပါသည်။ အတည်ပြုလျှောက်ထားလွှာ(၂)ခု၏ အဓိကအချက်အလက်များ အား **နောက်ဆက်တွဲ**ဖြင့် တင်ပြအပ်ပါသည်။

(ဂ) မြန်မာနိုင်ငံ ရင်းနှီးမြှုပ်နှံမှု ကော်မရှင်၊ အဆိုပြုချက်စိစစ်ရေးအဖွဲ့၏ ၂၅/၂၀၁၇ (၂၆-၉-၂၀၁၇) အစည်းအဝေးသို့တင်ပြခဲ့ပြီးဖြစ်ပါသည်။အစည်းအဝေးမှဆွေးနွေးချက်များနှင့်အညီ ကုမ္ပဏီ မှလည်း ပြင်ဆင်တင်ပြပြီးဖြစ်ပါသည်။

(ဃ) အတည်ပြုလုပ်ငန်းသည် ရင်းနှီးမြှုပ်နှံမှု ဦးစားပေး မြှင့်တင်မည့် ကဏ္ဍတွင်ပါဝင်ပြီး ဖွံ့ဖြိုးမှုရှိသော ဒေသများဇုန်(၃)တွင် ပါဝင်ကြောင်း စိစစ်တွေ့ရှိရပါသည်။

ဆုံးဖြတ်ရန်အချက်

၆။ စက်မှုကဏ္ဍမှ အဆိုပြုတင်ပြလာသည့် CMP လုပ်ငန်း (၂) ခု အတွက် အတည်ပြုမိန့် ထုတ်ပေးရန် သဘောတူ-မတူ။

ဥက္ကဋ္ဌ(ကိုယ်စား)
(အောင်နိုင်ဦး၊အတွင်းရေးမှူး)

မိတ္တူကို
ရုံးလက်ခံ/မျှောစာတွဲ

အကြောင်းအရာ။ **စက်မှုကဏ္ဍမှ မြန်မာနိုင်ငံရင်းနှီးမြှုပ်နှံမှု ဥပဒေနှင့်အညီ အတည်ပြုမိန့် ထုတ်ပေးခွင့်ပြုပါရန် တင်ပြခြင်းကိစ္စ**

၁။	ကုမ္ပဏီအမည်/ ရင်းနှီးမြှုပ်နှံသူ	- AIT (Myanmar) Manufacturing Company Limited - Mr. Lin, Bo (Chinese)	-Myanmar Taieasy Textile (MTT) Company Limited -Mr. Lin, Chun-Sheng
	ရင်းနှီးမြှုပ်နှံမှုပုံသဏ္ဍာန်	- ရာခိုင်နှုန်းပြည့်နိုင်ငံခြားရင်းနှီးမြှုပ်နှံမှု - Mr. Lin, Bo (China) 50% - Mr. Yang Jie Jie (China) 50%	- ရာခိုင်နှုန်းပြည့် နိုင်ငံခြားရင်းနှီးမြှုပ်နှံမှု - Gordon Circle International Co., Ltd. (Seychelles) ၉၉% - Mr. Lin, Chun-Sheng(ထိုင်ဝမ်) ၁%
	လုပ်ငန်းအမျိုးအစား	- CMP စနစ်ဖြင့် သိုးမွေးထည်ချုပ်လုပ်ခြင်းလုပ်ငန်း	-CMP စနစ်ဖြင့် အထည်ချုပ်လုပ်ခြင်းလုပ်ငန်း
၂။	တည်နေရာ	- မြေကွက် အမှတ်-၄၆၊ မြေတိုင်း ရပ်ကွက် အမှတ်-၁၁၂၊ စက်မှု၊ ဒဂုံမြို့သစ်(အရှေ့ပိုင်း)မြို့နယ်၊ ရန်ကုန်တိုင်းဒေသကြီး	မြေကွက်အမှတ်- ၃၄၂၊ ရန်ကုန် စက်မှုဇုန်နှင့် မြေကွက်အမှတ်-၃/၃၄၄ ၊ ရန်ကုန် စက်မှု ဇုန်တိုးချဲ့ ၁၊ မင်္ဂလာဒုံမြို့နယ်၊ ရန်ကုန်တိုင်း ဒေသကြီး
၃။	မြေပိုင်ရှင် မြေ/ အဆောက်အအုံ အကျယ်အဝန်း	- ဦးခင်မောင်ဟိန်း - ၂.၅၀၇ ဧက (၁၀,၁၄၅.၄၈ စတုရန်းမီတာ) - ၃၂၀ ပေx ၁၀၀ ပေ နှစ်ထပ်အဆောက်အဦ ၁ လုံး (Factory) - ၃၅ ပေ x ၁၀၀ ပေ တစ်ထပ်အဆောက်အဦ ၁ လုံး (Canteen) - ၃၅ ပေ x ၁၀၀ ပေ သုံးထပ်အဆောက်အဦ ၁ လုံး (Dormitory)	-ဒေါ်မင်းမင်းသွယ် - ၆.၅၆ဧက(၂၆,၅၄၇.၄၀၂ စတုရန်းမီတာ)
	မြေ/အဆောက်အအုံ ငှားရမ်းခ	- US$ ၄၅,၉၆၀ - (တစ်စတုရန်းမီတာလျှင် US$ ၄.၅၃ နှုန်း)	- ကျပ် ၂၂၀,၄၁၆,၀၀၀ (တစ်စတုရန်းမီတာလျှင်ကျပ် ၈,၃၀၂.၇၃၄နှုန်း)
	မြေ/အဆောက်အအုံ ငှားရမ်း/ အသုံးပြုခွင့်သက်တမ်း	- ကနဦး ၁၂ နှစ် (သက်တမ်းတိုး ၁၀ နှစ် နှစ်ကြိမ်)	- ၂၀နှစ်
၄။	ရင်းနှီးမြှုပ်နှံမှုပြုလုပ်လိုသည့် သက်တမ်း	- ၅၀ နှစ်	-၂၀ နှစ်

၅။	တည်ဆောက်မှုကာလ/ ပြင်ဆင်မှုကာလ	- ၂နှစ်	- ၆လ
၆။	စုစုပေါင်းမတည်ငွေရင်း ထည့်ဝင်သည့်အမျိုးအစား	- အမေရိကန်ဒေါ်လာ ၅.၂၉ သန်း	- အမေရိကန်ဒေါ်လာ ၇.၅၀ သန်း
	(က) ပြည်တွင်းမှ ထည့်ဝင် သည့် မတည်ငွေရင်း ပမာဏ/ ရာခိုင်နှုန်း	-	-
	(ခ) နိုင်ငံခြားမှ ယူဆောင်လာမည့် မတည်ငွေရင်း ပမာဏ/ ရာခိုင်နှုန်း	- အမေရိကန်ဒေါ်လာ ၅.၂၉ သန်း / ၁၀၀%	အမေရိကန်ဒေါ်လာ ၇.၅၀ သန်း / ၁၀၀%
	စုစုပေါင်း	**အမေရိကန်ဒေါ်လာ ၅.၂၉ သန်း**	**အမေရိကန်ဒေါ်လာ ၇.၅၀ သန်း**
၇။	ရောင်းချမည့်နည်းစနစ်	- ၁၀၀ % ပြည်ပတင်ပို့ခြင်း	- ၁၀၀ % ပြည်ပတင်ပို့ခြင်း
၈။	ထုတ်လုပ်မှုနှင့်ရောင်းဈေးနှုန်း (ပထမနှစ်)	(see tables below)	(see tables below)

အမျိုးအစား	**ထုတ်လုပ်မှု (Doz)**	**CMP လက်ခနှုန်း (US$/Doz)**
Knitted T-Shirt (Men)	၈,၀၀၀	၁၄.၀၀
Knitted T-Shirt(Ladies)	၈,၀၀၀	၁၅.၀၀
Knitted Sweater (Men)	၅၀,၀၀၀	၂၀.၀၀
Knitted Sweater(Ladies)	၅၀,၀၀၀	၁၈.၀၀
Knitted Sweater (Kids)	၅၀,၀၀၀	၁၆.၀၀
Knitted Scarf	၄၅,၀၀၀	၆.၀၀
Knitted Hat & Gloves	၃၅,၀၀၀	၅.၅၀
Knitted Poncho	၁၀,၀၀၀	၁၈.၀၀
Mock Layer (Men/Ladies)	၄၀,၀၀၀	၃၆.၀၀

အမျိုးအစား	**ထုတ်လုပ်မှု (Pcs)**	**CMP လက်ခနှုန်း (US$ /Pcs)**
Polo	၁,၅၀၀,၀၀၀	၁.၀၀
Tee	၂,၀၀၀,၀၀၀	၀.၇၀
Shorts	၁,၅၀၀,၀၀၀	၀.၇၀
Jacket	၆၀၀,၀၀၀	၁.၃၀
Pants	၁,၀၀၀,၀၀၀	၀.၆၈

<table>
<tr><td></td><td></td><td><table><tr><td>Knitted Skirt</td><td>၁၀,၀၀၀</td><td>၁၅.၆၀</td></tr><tr><td>Knitted Woven Combined Dress</td><td>၂၀,၀၀၀</td><td>၂၁.၆၀</td></tr></table></td><td></td></tr>
<tr><td>၉။</td><td>အခြားတင်ပြချက်</td><td>- ပထမနှစ်အတွက် ဝန်ထမ်းအင်အား စုစုပေါင်း ၁၅၂၀ ဦး ဖြစ်ပြီး ပြည်တွင်းမှ ၁၅၀၀ ဦး (ပြည်တွင်းအနိမ့်ဆုံး ဝန်ထမ်းတစ်ဦး၏ လစာ မှာ ကျပ် ၁၁၀,၀၀၀ နှင့် အမြင့်ဆုံး ဝန်ထမ်း တစ်ဦး၏ လစာမှာ ကျပ် ၅၀၀,၀၀၀ ဖြစ်ပါသည်) နှင့် ပြည်ပမှ ၂၀ ဦး (ပြည်ပအနိမ့်ဆုံး ဝန်ထမ်းတစ်ဦး၏ လစာမှာ US$ ၁၃၀၀ နှင့် အမြင့်ဆုံး ဝန်ထမ်း တစ်ဦး၏ လစာမှာ US$ ၂၀၀၀ ဖြစ်ပါသည်။)

- အမေရိကန်ဒေါ်လာ တစ်ဒေါ်လာလျှင် မြန်မာငွေ ၁၃၅၀ နှုန်း ဖြင့် တွက်ချက် တင်ပြထားပါသည်။

- ငွေကြေးအထောက်အထားအဖြစ် Mr. Lin, Bo အမည်ဖြင့် Ping An Bank Hangzhou of Huanglong Branch တွင် ၂၆-၆-၂၀၁၆ ရက်စွဲဖြင့် RMB ၁,၁၃၈,၄၃၁.၀၄ (ညီမျှသော အမေရိကန် ဒေါ်လာ ၁၇၂,၇၅၁.၂၉) ရှိကြောင်း နှင့် Mr. Yang Jie Jie အမည် ဖြင့် Bank of Communications တွင် RMB ၁၄-၃-၂၀၁၇ ရက်စွဲဖြင့် ၁၈၃,၉၄၃.၄၃ (ညီမျှသော အမေရိကန် ဒေါ်လာ ၂၇,၉၁၂.၅၁) ရှိကြောင်း တင်ပြထားပါသည်။

- ကုန်ကြမ်းများအား တရုတ် ပြည်သူ့ သမ္မတ နိုင်ငံမှ တင်သွင်းမည် ဖြစ်ပြီး ထွက်ရှိလာသော ကုန်ချောများကို အမေရိကန်နှင့် ဥရောပနိုင်ငံများသို့ ပြန်ပို့မည်ဖြစ်ပါသည်။</td><td>- ပထမနှစ်အတွက် ဝန်ထမ်းအင်အား စုစုပေါင်း ၁၅၀၀ ဦး ဖြစ်ပြီး ပြည်တွင်း ဝန်ထမ်း ၁,၄၈၅ဦး ခန့်ထားမည် ဖြစ်ပြီးအနိမ့်ဆုံး လစာကျပ် ၁၅၀,၀၀၀နှင့် အမြင့်ဆုံး လစာကျပ် ၁,၅၀၀,၀၀၀ ဖြစ်ပါသည်။ ပြည်ပဝန်ထမ်း ၁၅ဦးခန့်ထားမည်ဖြစ်ပြီးလစာမှာအနိမ့်ဆုံးလစာUS$ ၄၀၀ နှင့် အမြင့်ဆုံးလစာ US$ ၉၀၀ဖြစ်ပါသည်။

- အမေရိကန်ဒေါ်လာ တစ်ဒေါ်လာလျှင် မြန်မာငွေ ၁၃၅၀ နှုန်းဖြင့် တွက်ချက် တင်ပြထားပါသည်။

- ငွေကြေးအထောက်အထားအဖြစ် Gordon Circle International Co., Ltd. မှ အစုရှယ်ယာရှင်ဖြစ်သည့် Mr. Lim MengSeongသည် Taieasy International Company Limited တွင် အစုရှယ်ယာ ပါဝင်ထားပြီး အဆိုပါ ကုမ္ပဏီသည် First Commercial Bank တွင် ၂-၈-၂၀၁၇ ရက်စွဲဖြင့် USD ၅,၅၀၀,၀၀၀ ရှိကြောင်း အထောက်အထားမိတ္တူကိုတင်ပြထားပါသည်။

- ကုန်ကြမ်းများကိုထိုင်ဝမ်နိုင်ငံမှ တင်သွင်းမည် ဖြစ်ပြီး ကုန်ချောများကို EU နိုင်ငံများသို့ပြန်လည် တင်ပို့မည် ဖြစ်ပါသည်။</td></tr>
</table>

၁၀။	ကော်မရှင်မှ စိစစ်တင်ပြချက်	- AIT (Myanmar) Manufacturing Company Limited နှင့် AIT Apparel Co., Ltd. တို့အကြား ချုပ်ဆိုထားသည့် Memorandum of Agreement တင်ပြထားပါသည်။ - အတည်ပြုလုပ်ငန်းသည် ရင်းနှီးမြှုပ်နှံမှု ဦးစားပေးမြှင့်တင်မည့်ကဏ္ဍတွင် ပါဝင်ပြီး ISIC Code. 1410 တွင် အကျုံးဝင်ပါသည်။ - ဖွံ့ဖြိုးတိုးတက်မှုဇုန် (၃) တွင် ပါဝင်သဖြင့် ဝင်ငွေခွန်ကင်းလွတ်ခွင့် ၃ နှစ် ခံစားခွင့် လျှောက်ထားနိုင် ကြောင်း စိစစ်တွေ့ရှိရပါသည်။ - အလုပ်သမားများအတွက် သက်သာချောင်ချိရေး အစီအစဉ်များ၊ မီးဘေး ကြိုတင် ကာကွယ်ရေး စီမံချက်နှင့် Corporate Social Responsibility (CSR) အစီအစဉ်များကိုလည်း အတည်ပြုလျှောက်ထားလွှာနှင့်အတူ ပူးတွဲ တင်ပြထားပါ သည်။	- Taieasy International Company Limited နှင့် Myanmar TaieasyTxtile Company Limited တို့ချုပ်ဆိုမည့် Apparel Service Agreement တင်ပြထားပါသည်။ - အတည်ပြုလုပ်ငန်းသည် ရင်းနှီးမြှုပ်နှံမှု ဦးစားပေးမြှင့်တင်မည့်ကဏ္ဍတွင် ပါဝင်ပြီး ISIC Code. 1410 တွင် အကျုံးဝင်ပါသည်။ - ဖွံ့ဖြိုးတိုးတက်မှုဇုန် (၃) တွင် ပါဝင်သဖြင့် ဝင်ငွေခွန်ကင်းလွတ်ခွင့် ၃ နှစ် ခံစားခွင့် လျှောက်ထားနိုင်ကြောင်း စိစစ်တွေ့ရှိရပါသည်။ - အလုပ်သမားများအတွက် သက်သာချောင်ချိရေး အစီအစဉ်များ၊ မီးဘေး ကြိုတင် ကာကွယ်ရေးစီမံချက်နှင့် Corporate Social Responsibility (CSR) အစီအစဉ်များကိုလည်း အတည်ပြုလျှောက်ထားလွှာ နှင့် အတူ ပူးတွဲ တင်ပြထားပါသည်။

PROPOSAL OF THE PROMOTER TO MAKE

100% FOREIGN INVESTMENT IN

REPUBLIC OF THE UNION OF MYANMAR

SUBMITTED BY

AIT (MYANMAR) MANUFACTURING CO.,LTD

(Manufacturing of Knittedwear on CMP Basis)

AIT (MYANMAR) MANUFACTURING CO ., LTD

Plot No.(46), Myay Taing Block No.(112), Dagon Myo Thit (East) Township, Yangon Region, Myanmar.

To

The Chairman
Myanmar Investment Commission
Republic of the Union of Myanmar
Yangon Region

Date : : , September ' 2017.

Subject : : **Submission of the proposal to Myanmar Investment Commission**

We have a great pleasure to inform you that **AIT (MYANMAR) MANUFACTURING COMPANY LIMITED** will be incorporated under the Republic of the Union of Myanmar Investment Law in accordance with the Myanmar Companies Act.

We would like to apply MIC Permit for **AIT (MYANMAR) MANUFACTURING COMPANY LIMITED** which will be rented with building in Plot No.(46), Myay Taing Block No.(112),Dagon Myo Thit (East) Township, Yangon Region, Myanmar for Manufacturing of Knittedwear on CMP Basis.

Therefore, we hereby submit (22) Copies of proposals to Myanmar Investment Commission for Favour of issue of Permit.

Yours Faithfully,

MR. LIN BO
Promoter
AIT (MYANMAR) MANUFACTURING COMPANY LIMITED

AIT (MYANMAR) MANUFACTURING CO ., LTD

Plot No.(46), Myay Taing Block No.(112), Dagon Myo Thit (East) Township, Yangon Region, Myanmar.

To

The Chairman
Myanmar Investment Commission
Republic of the Union of Myanmar
Yangon Region

Date : : , September ' 2017.

Subject : : **Application for issue of Permit for 100% Foreign Investment Company in the Republic of the Union of Myanmar.**

Dear Sir,

1. We have the pleasure and honor to inform you that a Foreign Company of 100% Foreign Investment Company by the name of **AIT (MYANMAR) MANUFACTURING COMPANY LIMITED** desires to obtain an " Investment Permit " under the Myanmar Investment Law and in accordance wtih Myanmar Companies Act and to have share holdings of 100% contributed by **MR. LIN BO** and **MR. YANG JIE JIE** to Manufacturing of Knittedwear on CMP Basis.

2. In accordance with Republic of the Union of Myanmar Investment Law, **AIT (MYANMAR) MANUFACTURING COMPANY LIMITED** is now applying for issue of Permit under Section 25(c) of Republic of the Union of Myanmar, Myanmar Investment Law.

3. We propose that the 100% Foreign Investment Company lease the land and building from **U Khin Maung Hein** and other fixed assets such as machine and spares parts to be purchased from local and abroad, as well as the Company will apply leading local and foreign technicians and qualified staff who will collaborate with foreign experts.

4. At the same time, in accordance with the basic principles of Myanmar Investment Law, **AIT (MYANMAR) MANUFACTURING COMPANY LIMITED** put up this application for tax exemption.

5. The **AIT (MYANMAR) MANUFACTURING COMPANY LIMITED** in its Memorandum of Association contains an objective to establish Manufacturing of Knittedwear on CMP Basis. With the objectives in view, we hereby present the proposal to operate the business of Manufacturing of Knittedwear on CMP Basis in Plot No.(46), Myay Taing Block No.(112),Dagon Myo Thit (East) Township, Yangon Region, Myanmar which is leased from **U Khin Maung Hein,** we have made a detailed account of our on realistic and factual forecasts and studies.

6. For the purpose of above application, we submit herewith the Proposal of the Promoter to make Foreign Investment in the Republic of the Union of Myanmar, together with relevant supporting documents which are required for issue of Permit from the Myanmar Investment Commission (MIC) for the MIC's consideration.
   (a) Proposal of the promoter to make Foreign Investment in Republic of the Union of Myanmar.
   (b) Lease Agreement (draft).
   (c) Investment Proposal & Attachments.
   (d) References for Business and Financial Standing.
   (e) Memorandum of Association and Articles of Association (draft).

7. We trust the above would meet your requirements and we hope that the Myanmar Investment Commission will give favorable consideration to our application as well as grant us the Investment Permit. We shall be most grateful if the Myanmar Investment Commission could kindly grant us the following exemptions or relief from taxation in allowed as per Section 74 of Republic of the Union of Myanmar, Myanmar Investment Law.
   (a) Exemption from income tax for a period extending to 5 consecutive years, inclusive of the year of Manufacturing of Knittedwear on CMP Basis as per Section 75 of Republic of the Union of Myanmar, Myanmar Investment Law.

(b) Exemption or relief from customs duty or other internal taxes or both on machines equipment, spare parts, factory and construction items, office furnitures, imported motor vehicles and other imported items required for business operations as per Section 77(a) of Republic of the Union of Myanmar, Myanmar Investment Law.

(c) If the volume of investment is increased with the approval of the Commission and the original investment business is expanded during the permitted period, exemption or relief from custom duty or other internal taxes or both on machines equipment, spare parts, factory and construction items, office furnitures, imported motor vehicles and other imported items required for business operations as per Section 77(d) of Republic of the Union of Myanmar, Myanmar Investment Law.

(d) Exemption or relief from income tax on profit of the business if they are maintained in a reserve fund and re-investment therein within one year after the reserve is made as per Section 78(a) of Republic of the Union of Myanmar, Myanmar Investment Law.

(e) Right to accelerate depreciation in respect of machinery, equipment, building or other Capital Assets used in the business, at the rate fixed by the Commission to the extend of the original value for the purpose of income tax assessment as per Section 78(b) of Republic of the Union of Myanmar, Myanmar Investment Law.

(f) Right to deduct expenses from the assessable income, such expenses incurred in respect of research and development relating to the business which are actually required and are carried out within the Union as per Section 78(c) of Republic of the Union of Myanmar, Myanmar Investment

AIT (MYANMAR) MANUFACTURING CO ., LTD

Plot No.(46), Myay Taing Block No.(112), Dagon Myo Thit (East) Township, Yangon Region, Myanmar.

8. We shall abide by the Laws, Rules, Notifications and Regulations of Republic of the Union of Myanmar with due regard for the development of Republic of the Union of Myanmar.

9. We hope that we shall accomplish the Manufacturing of Knittedwear on CMP Basis as early as possible within the target time schedule and hereby guarantee our sincerity, competence and sound financial standing to bring success to the international standard recycling industry in the Republic of the Union of Myanmar.

10. We are looking forward to have the most favourable consideration to this matter by the commission and be granted the exemptions along with the Permit at its earliest convenience.

With Best Regards,

Yours Faithfully,

MR. LIN BO

Promoter

AIT (MYANMAR) MANUFACTURING COMPANY LIMITED

ပုံစံ (၄ - က)

ပြည်ထောင်စုသမ္မတမြန်မာနိုင်ငံတော်အတွင်းရင်းနှီးမြှုပ်နှံမှုပြုလုပ်ရန်
ရင်းနှီးမြှုပ်နှံသူ၏ အတည်ပြုလျှောက်ထားလွှာ

သို့

ဥက္ကဋ္ဌ
မြန်မာနိုင်ငံရင်းနှီးမြှုပ်နှံမှုကော်မရှင်

စာအမှတ် ၊

ရက်စွဲ ၊၂၀ ခုနှစ်၊ လ ရက်

ကျွန်တော်/ကျွန်မသည် မြန်မာနိုင်ငံရင်းနှီးမြှုပ်နှံမှုဥပဒေ ပုဒ်မ၃၇ နှင့်အညီ အောက်ဖော်ပြပါ အချက်များအား ဖြည့်စွက်၍ အတည်ပြုလျှောက်ထားလွှာကို တင်ပြလျှောက်ထားအပ်ပါသည်-

၁။ ရင်းနှီးမြှုပ်နှံသူ၏

(က) အမည် **MR. LIN BO**

(ခ) ကုမ္ပဏီမှတ်ပုံတင်အမှတ် သို့မဟုတ်
ရင်းနှီးမြှုပ်နှံသူ၏ နိုင်ငံသားစိစစ်ရေးကဒ်
အမှတ်/နိုင်ငံကူးလက်မှတ်အမှတ် **P.P.No. EA 7897443**

(ဂ) နိုင်ငံသား **CHINESE**

(ဃ) နေရပ်လိပ်စာ/ မှတ်ပုံတင်ထားသည့်ကုမ္ပဏီလိပ်စာ **Block 3, 1218 West Wenyi Road, Hangzhou, China 311121.**

(င) တယ်လီဖုန်း /ဖက်စ် / အီးမေးလ်လိပ်စာ

(စ) လုပ်ငန်းအမျိုးအစား(အသေးစိတ်ဖော်ပြပေးရန်) **Manufacturing of Knittedwear on CMP Basis**

မှတ်ချက်။ အောက်ပါအချက်များကိုပူးတွဲတင်ပြရန်-

(၁) ကုမ္ပဏီမှတ်ပုံတင်အထောက်အထားမိတ္တူ

(၂) နိုင်ငံသားစိစစ်ရေးကတ်မိတ္တူနှင့်နိုင်ငံကူးလက်မှတ်မိတ္တူ

၂။ ရင်းနှီးမြှုပ်နှံသူကိုယ်တိုင် လျှောက်ထားခြင်းမဟုတ်ပါက လျှောက်ထားသူ၏ -

(က) အမည်

(ခ) ဆက်သွယ်ရမည့်ပုဂ္ဂိုလ်အမည်
(လျှောက်ထားသူသည် စီးပွားရေးအဖွဲ့အစည်းဖြစ်ပါက)

(ဂ) နိုင်ငံသားစိစစ်ရေးကတ်အမှတ်/နိုင်ငံကူးလက်မှတ်အမှတ်

(ဃ) နိုင်ငံသား

(င) မြန်မာနိုင်ငံတွင်နေထိုင်သည့်နေရပ်လိပ်စာ

(စ) တယ်လီဖုန်း /ဖက်စ် ....

(ဆ) အီးမေးလ်လိပ်စာ ....

မှတ်ချက်။ တရားဝင်ကိုယ်စားလှယ်လွှဲစာပူးတွဲတင်ပြရန်

၃။ ဖွဲ့စည်းမည့် စီးပွားရေးအဖွဲ့အစည်းပုံသဏ္ဌာန်

☑ ရာခိုင်နှုန်းပြည့် ☐ ဖက်စပ်ပြုလုပ်ခြင်း(ဖက်စပ်စာချုပ်မူကြမ်းတင်ပြရန်)

☐ အခြားသဘောတူညီချက်ပုံစံတစ်မျိုးမျိုးဖြင့်ဆောင်ရွက်ခြင်း(စာချုပ်မူကြမ်းတင်ပြရန်)

မြန်မာနိုင်ငံသားရင်းနှီးမြှုပ်နှံသူ၏ အစုရှယ်ယာပိုင်ဆိုင်မှုအချိုး .... %

အစိုးရဌာန၊ အစိုးရအဖွဲ့အစည်း၏အစုရှယ်ယာပိုင်ဆိုင်မှုအချိုး .... %

နိုင်ငံခြားသားရင်းနှီးမြှုပ်နှံသူ၏ အစုရှယ်ယာပိုင်ဆိုင်မှုအချိုး ....၁၀၀%........... %

၄။ အစုရှယ်ယာ ၁၀ % နှုန်းနှင့်အထက်ပိုင်ဆိုင်သောအစုရှယ်ယာရှင်များစာရင်း

စဉ်	အစုရှယ်ယာရှင်အမည်	နိုင်ငံသား	အစုရှယ်ယာပိုင်ဆိုင်မှု%
က-	**MR. LIN BO**	**Chinese**	**၅၀%**
ခ-	**MR. YANG JIE JIE**	**Chinese**	**၅၀%**

၅။ ကုမ္ပဏီဖွဲ့စည်းခြင်းနှင့်သက်ဆိုင်သောအချက်အလက်များ

(က) ခွင့်ပြုမတည်ငွေရင်း ....**အမေရိကန်ဒေါ်လာ - ၅,၀၀၀,၀၀၀**..........

(ခ) အစုရှယ်ယာအမျိုးအစား ....**အမေရိကန်ဒေါ်လာ - ၁ တန် အစုရှယ်ယာပေါင်း (၅,၀၀၀,၀၀၀)စု**..........

(ဂ) အစုရှယ်ယာဝင်များကထည့်ဝင်မည့်အစုရှယ်ယာပမာဏ ....

....

မှတ်ချက်။ သင်းဖွဲ့မှတ်တမ်း/သင်းဖွဲ့စည်းမျဉ်း သို့မဟုတ် ကုမ္ပဏီဖွဲ့စည်းပုံအခြေခံစည်းမျဉ်း ပူးတွဲတင်ပြရန်

၆။ မတည်ငွေရင်းနှင့်သက်ဆိုင်သည့်အချက်အလက်များ -

ကျပ်/US$(သန်းပေါင်း)

(က)	ပြည်တွင်းမှထည့်ဝင်သည့် မတည်ငွေရင်း ပမာဏ/ရာခိုင်နှုန်း	....
(ခ)	နိုင်ငံခြားမှ ယူဆောင်လာသည့် မတည်ငွေရင်း ပမာဏ/ရာခိုင်နှုန်း	USD 5.2926 (100%)
	စုစုပေါင်း	USD 5.2926 (100%)

(ဂ) အဆိုပြု မတည်ငွေရင်းနှစ်အလိုက် ထည့်ဝင်မည့် အခြေအနေ/ယူဆောင်လာမည့်ကာလ **မြန်မာ့ရင်းနှီးမြှုပ်နှံမှုကော်မရှင်မှခွင့်ပြုမိန့်ရရှိပြီး (၁)နှစ်အတွင်း**

၇။ ရင်းနှီးမြှုပ်နှံမှုပြုလုပ်လိုသည့် သက်တမ်း **(၅၀)နှစ်**

Extenable to two 10-year terms subject to approval by Myanmar Investment Commission.

၈။ ဆောင်ရွက်မည့်စီးပွားရေးအဖွဲ့အစည်းနှင့်သက်ဆိုင်သောအချက်အလက်များ -

(က) ရင်းနှီးမြှုပ်နှံမှုပြုလုပ်မည့်ဒေသ(များ)/တည်နေရာ **မြေကွက်အမှတ်-(၄၆)၊ မြေတိုင်းရပ်ကွက်အမှတ်(၁၁၂)၊ ဒဂုံမြို့သစ်(အရှေ့ပိုင်း)မြို့နယ်၊ ရန်ကုန်တိုင်းဒေသကြီး။ (၂. ၅၀၇) ဧက၊ (၁၀,၁၄၅. ၄၇၈)စတုရန်းမီတာ**

(ခ) ရင်းနှီးမြှုပ်နှံမှုတန်ဖိုး/ပမာဏ **USD 5.2926 Million**

၉။ သက်ဆိုင်ရာအဖွဲ့အစည်းများ၏ ခွင့်ပြုချက်၊ လိုင်စင်၊ ပါမစ်စသည်တို့ ရရှိပြီးပါက ပူးတွဲတင်ပြရန်။

၁၀။ လုပ်ငန်းစတင်ဆောင်ရွက်နေခြင်း ☐ ရှိ ☑ မရှိ

ရှိပါကလုပ်ငန်းဆောင်ရွက်မှုအခြေအနေကို ဖော်ပြပေးရန်

....

....

၁၁။ အတည်ပြုလျှောက်ထားလွှာနှင့်အတူ အောက်ဖော်ပြပါလျှောက်ထားလွှာများကို တင်ပြလျှောက်ထားခြင်း ရှိ/မရှိ ဖော်ပြရန်။

☑ မြေအသုံးပြုခွင့်လျှောက်ထားလွှာ

☑ အခွန်ကင်းလွတ်ခွင့် သို့မဟုတ် သက်သာခွင့်လျှောက်ထားလွှာ

ကတိဝန်ခံချက်

အထက်ဖော်ပြပါ လျှောက်ထားသူမှ ပေးအပ်သည့် အချက်အလက်များအားလုံးသည် မှန်ကန်မှု ရှိပါကြောင်း အာမခံပါသည်။

ဤအတည်ပြုလျှောက်ထားလွှာတွင် အတည်ပြုမိန့်ထုတ်ပေးရန်အတွက် ကော်မရှင်မှစိစစ်ရာ၌ လိုအပ်သည့် အချက်အလက်များကို လျှောက်ထားသူကပေးအပ်ရန်ပျက်ကွက်ပါက အတည်ပြုလျှောက်ထားလွှာကို ငြင်းပယ်ခြင်း သို့မဟုတ် စိစစ်ရာ၌ မလိုလားအပ်သည့်နှောင့်နှေးကြန့်ကြာခြင်းတို့ ဖြစ်ပေါ်နိုင်ကြောင်း ကောင်းစွာ သဘောပေါက် နားလည်ပါသည်။

မြန်မာနိုင်ငံရင်းနှီးမြှုပ်နှံမှုကော်မရှင်မှ ချမှတ်မည့် စည်းမျဉ်းစည်းကမ်းများကိုလည်း လိုက်နာမည် ဖြစ်ကြောင်း ဝန်ခံကတိပြုအပ်ပါသည်။

လျှောက်ထားသူလက်မှတ် ....

အမည် MR. LIN BO

ရာထူး Promoter

ဌာန/ကုမ္ပဏီတံဆိပ် AIT (MYANMAR) MANUFACTURING COMPANY LIMITED

Form (4-A)

Endorsement Application Form for the Investment to be made in the Republic of the Union of Myanmar

To,

Chairman

Myanmar Investment Commission

Reference No.

Date. - 9 - 2017

I do apply for the endorsement in accordance with the Section 37 of the Myanmar Investment Law by furnishing the following particulars :-

1. The Investor's :-
   - (a) Name .... **MR. LIN BO**
   - (b) Company Registration No./ ID No. / National Registration Card No. / Passport .... **P.P.No. EA 7897443**
   - (c) Citizenship .... **CHINESE**
   - (d) Address / Address of Registered Office .... **Block 3, 1218 West Wenyi Road, Hangzhou, China 311121.**
   - (e) Phone / Fax / E-mail .... -
   - (f) Type of Business (to describe in detail) .... **Manufacturing of Knittedwear on CMP Basis**

Note : The following documents need to be attached according to the above paragraph (1) :-

(1) Company Registration Certificate (copy);

(2) ID No. / National Registration Card (copy) and Passport (copy);

2. If the investor don't apply for endorsement by himself / herself, the applicant;
   - (a) Name..........
   - (b) Name of contact person..........
     (if applicant is business organization)
     Note : describe with attachment of letter of legal representative
   - (c) ID No./National Registration Card No./Passport No..........
   - (d) Citizenship : ....
   - (e) Address in Myanmar : ....
   - (f) Phone / Fax : ....
   - (g) E-mail : ....

3. Type of business organization to be formed :-

☑ One Hundred Percent ☐ Joint Venture (To attach the draft of JV agreement)

☐ Type of Contractual Basis (To attach draft contract/agreement)

Share Ratio (Local) ....%

Share Ratio (Government Department / Organization) ....%

Share Ratio (Foreigner) ....**100%**..........%

4. List of Shareholders Owned 10% of the Shares and Above

No.	Name of Shareholder	Citizenship	Share Percentage
A-	**MR. LIN BO**	**Chinese**	**50%**
B-	**MR. YANG JIE JIE**	**Chinese**	**50%**

5. Particulars of Company Incorporation

(a) Authorized Capital ....**US$ 5,000,000**..........

(b) Type of Share ....**5,000,000 ordinary shares of US$ 1 each**..........

(c) Number of Shares ....**-**..........

....

Note : Memorandum of Association and Articles of Association of the Company shall be submitted with regard to above paragraph 5.

6. Particulars of Paid-up Capital of the Investment

Kyat / US$ (Million)

(a) Amount / Percentage of local capital to be contributed ....

(b) Amount / Percentage of foreign capital to be brought in ....**USD 5.2926 (100%)**..........

Total **USD 5.2926 (100%)**

Undertaking

I / We hereby declare that the above statements are true and correct to the best of my/ our knowledge and belief.

I / We fully understand that endorsement application may be denied or unnecessarily delayed if applicant fails to provide required information to access by Commission for issuance of endorsement.

I / We hereby declare to strictly comply with terms and conditions set out by the Myanmar Investment Commission.

Signature of the applicant..

Name.................... MR. LIN BO

Title.................... Promoter

Department / Company.... AIT (MYANMAR) MANUFACTURING COMPANY LIMITED

(Seal / Stamp)

Date :--

(c) Annually or period of proposed capital to be brought in
Within one year as soon as MIC approval

7. Particulars of the Investment Project -

(a) Investment location(s)/place(s)...**Plot No.(46), Myay Taing Block No.(112), Dagon Myo Thit (East) Township, Yangon Region.**

(2.507) acres, (10,145.478 sq mtr)

8. Amount of Investment **USD 5.2926 Million**

9. The liscense, Permit, Permission, and etc; of the relevant organizations shall be attached if they are received.

10. Commencement of Business ☐ Yes ☑ No

If it is commenced, describe the performance of business activities;

11. Describe whether other applications are being submitted together with the Endorsement Form or not:

☑ Land Rights Authorization Application

☑ Tax Incentive Application

Exhibit (1)

AIT (MYANMAR) MANUFACTURING COMPANY LIMITED

LIST OF DIRECTORS

Sr. No.	Name	Citizenship	Passport No	Designation	Address	Numbers of Shares Capital	Shares Capital Ratio
1-	**MR. LIN BO**	Chinese	EA 7897443	Director	Block 3, 1218 West Wenyi Road, Hangzhou, China 311121.	75,000 Shares	50%
2-	**MR. YANG JIE JIE**	Chinese	EA 9714792	Director	Block 3, 1218 West Wenyi Road, Hangzhou, China 311121.	75,000 Shares	50%

中华人民共和国外交部请各国军政机关对持照人予以通行的便利和必要的协助

The Ministry of Foreign Affairs of the People's Republic of China requests all civil and military authorities of foreign countries to allow the bearer of this passport to pass freely and afford assistance in case of need.

中华人民共和国 PEOPLE'S REPUBLIC OF CHINA

护照
PASSPORT

类型/Type
P

国家码/Country Code
CHN

护照号码/Passport No.
EA7897443

姓名/Name
林波
LIN, BO





性别/Sex
男/M

国籍/Nationality
中国/CHINESE

出生日期/Date of birth
13 SEP 1972

出生地点/Place of birth
浙江/ZHEJIANG

签发日期/Date of issue
23 8月/AUG 2017

签发地点/Place of issue
浙江/ZHEJIANG

有效期至/Date of expiry
22 8月/AUG 2027

签发机关/Authority
公安部出入境管理局
MPS Exit & Entry Administration

持照人签名/Bearer's signature

1100121294

```
POCHNLIN<<BO<<<<<<<<<<<<<<<<<<<<<<<<<<<<<<<<<
EA78974438CHN7209134M2708229MBNGLCKI<<<<A982
```

The Ministry of Foreign Affairs of the People's Republic of China requests all civil and military authorities of foreign countries to allow the bearer of this passport to pass freely and afford assistance in case of need.

中华人民共和国 PEOPLE'S REPUBLIC OF CHINA

护照 PASSPORT

P CHN EA971479



姓名/Name

杨介杰

YANG, JIEJIE

性别/Sex 国籍/Nationality 出生日期/Date of birth

男/M 中国/CHINESE 18 MAR 1979

出生地点/Place of birth 签发日期/Date of issue

浙江/ZHEJIANG 07 8月/AUG 2017

签发地点/Place of issue 有效期至/Date of expiry

浙江/ZHEJIANG 06 8月/AUG 2027

签发机关/Authority 持照人签名/Bearer's signature

公安部出入境管理局

MPS Exit & Entry Administration

POCHNYANG<<JIEJIE<<<<<<<<<<<<<<<<<<<<<<<<<<<<

EA97147921CHN7903188M27080

Personal Account Summary Information of Account Name			
Account	10010008288302	Account Name	Lin Bo
Card No.	6225380087816122	Deposit Type	Current
Opening Bank	Ping An Bank Hangzhou of Huanglong Branch	Print the dot	Ping An Bank Hangzhou of Huanglong Branch
Printed Date	2016/12/02 – 2017/06/27	Currency	RMB

Sr. No.	Trans Date	Trading Outlets	Starting Date	Summary	Credit Amt	Account Balance
1	20161202	Hangzhou Huanglong Branch		Pay interest	739.76	3779980.10
4	20161206	Head Office		Pay interest	0.01	379980.11
6	20161207	Hangzhou Huanglong Branch		Pay interest	68.58	2379859.89
8	20161209	Hangzhou Huanglong Branch		Pay interest	440.43	2378307.52
9	20161211	Head Office		Pay interest	0.01	2378307.53
11	20161213	Head Office		Inter-bank of transfer	66719.90	2444570.43
12	20161213	Head Office		Pay interest	68.64	2444639.07
13	20161213	Head Office		Pay interest	13.15	2444652.22
15	20161214	Hangzhou Huanglong Branch		Pay interest	11.92	55775.26
17	20161221	Hangzhou Huanglong Branch		Pay interest	11.91	55698.29
18	20161221	Hangzhou Huanglong Branch		Pay interest	6.49	55704.78
19	20161224	Head Office		Pay interest	0.01	55704.79
21	20161226	Head Office		Pay interest	2.31	55454.02
23	20161227	Head Office		Inter-bank of transfer	5716.62	5718.93
24	20161228	Head Office		Inter-bank of transfer	150000.00	155718.93

25	20161229	Head Office		Pay interest	1.29	155720.22
27	20161229	Head Office		Inter-bank of transfer	50000.00	55720.22
28	20161229	Head Office		Inter-bank of transfer	5500.00	61220.22
29	20161231	Head Office		Pay interest	1.00	61221.22
32	20170104	Head Office		Inter-bank of transfer	500000.00	506188.22
34	20170105	Head Office		Pay interest	1.24	306189.46
40	20170119	Head Office		Online bank of transfer	2439405.97	2444475.73
42	20170121	Head Office		Online bank of transfer	2380000.00	4824429.73
43	20170124	Head Office		Inter-bank of transfer	2000000.00	6824429.73
.8	20170124	Head Office		Pay interest	1.31	4921028.37
51	20170124	Head Office		Pay interest	0.01	4771003.38
53	20170125	Head Office		Pay interest	13.33	4770517.71
57	20170125	Head Office		Pay interest	10.87	3023956.62
60	20170125	Head Office		Pay interest	4.44	2697837.26
62	20170125	Head Office		Pay interest	4.03	2564503.29
63	20170125	Head Office		Pay interest	4.37	2564507.66
65	20170125	Head Office		Pay interest	6.40	2356158.48
67	20170125	Head Office		Pay interest	1.64	2228189.74
69	20170125	Head Office		Pay interest	1.40	2195.371.14
71	20170125	Head Office		Pay interest	3.07	2167363.43
3	20170125	Head Office		Pay interest	4.14	2105870.59
75	20170125	Head Office		Pay interest	5.84	2023009.43
77	20170125	Head Office		Pay interest	1.75	1906255.59
79	20170125	Head Office		Pay interest	10.41	1871266.00
83	20170125	Head Office		Pay interest	6.37	1536998.64
85	20170125	Head Office		Pay interest	1.97	1409624.85
87	20170125	Head Office		Pay interest	2.72	1370241.41
89	20170125	Head Office		Pay interest	2.38	1315873.29
91	20170125	Head Office		Pay interest	5.04	1268340.10
93	20170125	Head Office		Pay interest	0.75	1167578.04

95	20170125	Head Office		Pay interest	2.03	1152580.07
97	20170125	Head Office		Pay interest	1.25	1111976.15
99	20170125	Head Office		Pay interest	2.65	1086978.80
101	20170125	Head Office		Pay interest	1.28	1034078.77
103	20170125	Head Office		Pay interest	1.10	1008414.64
105	20170125	Head Office		Pay interest	0.05	986382.64
107	20170125	Head Office		Pay interest	0.05	985382.69
109	20170125	Head Office		Pay interest	0.05	984382.74
111	20170125	Head Office		Pay interest	2.31	983385.05
13	20170125	Head Office		Pay interest	0.95	937239.61
115	20170125	Head Office		Pay interest	2.71	918309.18
117	20170125	Head Office		Pay interest	2.09	864111.56
119	20170125	Head Office		Pay interest	1.11	822370.35
121	20170125	Head Office		Pay interest	2.20	800202.74
123	20170125	Head Office		Pay interest	0.90	756139.13
125	20170125	Head Office		Pay interest	2.72	738192.14
127	20170125	Head Office		Pay interest	2.10	683754.24
129	20170125	Head Office		Pay interest	3.21	641757.45
131	20170125	Head Office		Pay interest	1.56	577648.47
133	20170126	Hangzhou Huanglong Branch		Pay interest	116.88	546558.32
138	20170128	Head Office		Pay interest	0.01	544400.23
143	20170201	Head Office		Pay interest	0.01	543477.66
145	20170202	Hangzhou Huanglong Branch		Pay interest	116.20	543407.86
153	20170205	Head Office		Pay interest	0.01	541377.25
156	20170207	Head Office		Pay interest	0.03	541110.28
158	20170209	Hangzhou Huanglong Branch		Pay interest	115.58	540472.35
161	20170211	Head Office		Pay interest	0.01	540455.36

169	20170220	Head Office		Pay interest	0.33	540132.21
174	20170222	Head Office		Pay interest	0.01	510123.89
176	20170222	Head Office		Pay interest	5.00	509916.89
178	20170223	Hangzhou Huanglong Branch		Pay interest	87.68	410004.58
181	20170227	Head Office		Pay interest	0.02	409944.60
183	20170227	Head Office		Pay interest	0.02	409444.62
185	20170227	Head Office		Pay interest	0.02	408944.64
187	20170228	Head Office		Pay interest	0.01	408444.65
189	20170302	Hangzhou Huanglong Branch		Pay interest	87.33	408376.28
192	20170307	Head Office		Pay interest	0.03	408341.31
194	20170309	Hangzhou Huanglong Branch		Pay interest	87.20	407782.51
196	20170311	Head Office		Pay interest	0.05	407778.56
199	20170313	Head Office		Pay interest	1.67	404771.23
204	20170316	Hangzhou Huanglong Branch		Pay interest	75.81	354530.79
205	20170321	Hangzhou Huanglong Branch		Pay interest	0.94	354531.73
207	20170322	Head Office		Pay interest	0.09	354522.82
209	20170323	Hangzhou Huanglong Branch		Pay interest	75.42	352710.24
211	20170327	Head Office		Pay interest	0.02	352701.26
213	20170327	Head Office		Pay interest	0.02	352201.28
215	20170327	Head Office		Pay interest	0.02	351701.30
217	20170330	Hangzhou Huanglong Branch		Pay interest	75.12	351276.42
218	20170405	Head Office		Pay interest	0.01	35127.43
220	20170406	Hangzhou		Pay interest	75.10	351191.53

		Huanglong Branch				
222	20170407	Head Office		Pay interest	0.05	351182.58
229	20170411	Head Office		Pay interest	0.02	344612.50
232	20170411	Head Office		Pay interest	0.01	344173.51
234	20170413	Hangzhou Huanglong Branch		Pay interest	73.56	343987.07
241	20170420	Hangzhou Huanglong Branch		Pay interest	73.55	343958.72
247	20170427	Hangzhou Huanglong Branch		Pay interest	73.53	343853.75
259	20170504	Hangzhou Huanglong Branch		Pay interest	73.19	342267.94
263	20170507	Head Office		Pay interest	0.09	342018.03
265	20170507	Head Office		Pay interest	0.05	338362.17
269	20170509	Head Office		Pay interest	0.02	336359.16
271	20170509	Head Office		Pay interest	0.02	335911.18
273	20170510	Head Office		Pay interest	0.03	335435.21
275	20175010	Head Office		Pay interest	0.01	334742.22
278	20170511	Hangzhou Huanglong Branch		Pay interest	71.57	334672.79
281	20170515	Head Office		Pay interest	0.11	334396.90
285	20170515	Head Office		Pay interest	0.01	330932.91
289	20170518	Hangzhou Huanglong Branch		Pay interest	70.73	330777.14
292	20170519	Sea of free trade zone of branch business		Online banking	50000.00	380682.14
293	20170519	Sea of free trade zone of branch business		Online banking	50000.00	430682.14
294	20170519	Sea of free trade zone of branch business		Online banking	50000.00	480682.14

295	20170520	Sea of free trade zone of branch business		Online banking	50000.00	530682.14
296	20170520	Sea of free trade zone of branch business		Online banking	50000.00	580682.14
297	20170520	Sea of free trade zone of branch business		Online banking	50000.00	630382.14
298	20170520	Sea of free trade zone of branch business		Online banking	50000.00	680682.14
299	20170520	Sea of free trade zone of branch business		Online banking	50000.00	730682.14
300	20170520	Sea of free trade zone of branch business		Online banking	50000.00	780682.14
301	20170520	Sea of free trade zone of branch business		Online banking	50000.00	830682.14
302	20170520	Sea of free trade zone of branch business		Online banking	50000.00	880682.14
303	20170520	Sea of free trade zone of branch business		Online banking	29803.65	910485.79
304	20170520	Sea of free trade zone of branch business		Online banking	50000.00	960485.79
305	20170520	Sea of free trade zone of branch business		Online banking	50000.00	1010485.79
306	20170520	Sea of free trade zone of branch business		Online banking	50000.00	1060485.79
307	20170520	Sea of free trade zone of branch business		Online banking	50000.00	1110485.79
308	20170520	Head Office		Pay interest	1.24	1110487.03
314	20170524	Head Office		Pay interest	0.01	330316.40
320	20170527	Head Office		Pay interest	0.81	330183.84
324	20170531	Head Office		Pay interest	0.03	281226.99

7

326	20170531	Head Office		Pay interest	0.02	280727.01
328	20170531	Head Office		Pay interest	0.02	280227.03
330	20170531	Head Office		Pay interest	2.57	279729.60
332	20170531	Head Office		Inter-bank of transfer	500000.00	728396.27
334	20170601	Hangzhou Huanglong Branch		Pay interest	48.85	728442.12
339	20170602	Head Office		Pay interest	0.67	728273.29
340	20170602	Head Office		Pay interest	1.23	728274.52
341	20170602	Head Office		Pay interest	4.51	728279.03
348	10170606	Head Office		Pay interest	7.43	228057.47
350	20170607	Hangzhou Huanglong Branch		Pay interest	16.98	79407.78
355	20170611	Head Office		Pay interest	0.01	78588.39
357	20170613	Head Office		Pay interest	0.03	78432.42
359	20170614	Hangzhou Huanglong Branch		Pay interest	16.66	77922.08
360	20170615	Head Office		Pay interest	0.65	77922.73
364	20170621	Hangzhou Huanglong Branch		Pay interest	1.91	37711.64
365	20170621	Head Office		Inter-bank of transfer	40765.90	78477.54
369	20170626	Head Office		Inter-bank of transfer	1000000.00	1078431.04
370	20170626	Head Office		Inter-bank of transfer	60000.00	1138431.04

Total Article

Dr. Soe Myint Htet (Ph.D)
CF-050457
No. (64), Daw Thein Tin St,
Mingalar Taung Nyunt Tsp, Yangon

Translated from Chinese to English

RETAIL CUSTOMER OF TRANSACTION LIST

Bank of Communications

Account / Card No	6222600170014305287	Account Name	Yang Jiejie
Query Starting Date	2016-06-01	Query Ending Date	20170627
Query Time	2017-06-27, 10:03:47	Search Teller	9800852
Currency	RMB	Query Result Total Page - 2, Page - 1	

Trans Date	Post Date	Trading Date	Trans Type Dc Flg	Trans Amt	Balance
20160615		Enterprises online banking	Other loan	5,995.40	18,946.27
20160615		Enterprises online banking	Other loan	12,130.00	31,076.27
20160620		Batch processing	Interest goods	37.90	31,114.17
20160715		Enterprises online banking	Other loan	5,995.40	35,289.67
20160715		Enterprises online banking	Reimbursement loan	12,130.00	47,419.67
20160727		Personal online banking	Turn to credit	50,000.00	85,676.17
20160729		Personal online banking	Turn to credit	400,000.00	485,676.17
20160812		Enterprises online banking	Reimbursement loan	12,130.00	187,634.75
20160812		Enterprises online banking	Other loan	5,995.40	193,630.15
20160825		Enterprises online banking	Other loan	580.00	176,838.37
20160914		Enterprises online banking	Other loan	5,743.40	144,653.07
20160914		Enterprises online banking	Other loan	300.00	144,953.07
20160916		Financial payment of technologies	Net support refund	1,000.00	144,765.07
20160920		Batch processing	Interest goods	88.27	138,853.34
20160923		Enterprises online banking	Reimbursement loan	20,120.00	158,973.34
20160929		Enterprises online banking	Other loan	500.00	142,951.34
20161014		Enterprises online banking	Other loan	5,743.40	133,078.53
20161014		Enterprises online banking	Reimbursement loan	12,130.00	145,208.53
20161017		Enterprises online banking	Other loan	93.50	142,670.03
20161104		Enterprises online banking	Other loan	518.00	49,993.59
20161104		Enterprises online banking	Other loan	518.00	50,511.59
20161115		Enterprises online banking	Other loan	5,743.40	38,426.75
20161115		Enterprises online banking	Other loan	12,130.00	50,556.75
20161215		Enterprises online banking	Other loan	5,743.40	17,663.49
20161215		Enterprises online banking	Reimbursement loan	12,130.00	29,793.49
20161220		Batch processing	Interest goods	51.00	13,140.60

20161230		Enterprises online banking	Other loan	300.00	11,125.10
20170113		Enterprises online banking	Other loan	12,130.00	20,783.83
20170113		Enterprises online banking	Other loan	5,743.40	26,527.23
20170120		Payment platform	Reimbursement loan	5,000,000.00	5,026,527.23
20170123		Enterprises online banking	Other loan	500.00	4,422,839.63
20170123		Personal online banking	Turn to credit	10,000.00	4,422,839.63
20170124		Personal online banking	Turn to credit	1,000,000.00	3,929,384.18
20170126		Personal online banking	Turn to credit	84,588.00	216,562.11
20170215		Financial payment of technologies	Net support refund	520.00	182,489.51
20170215		Enterprises online banking	Other loan	6,895.40	189,384.94
20170215		Enterprises online banking	Other loan	9,755.00	199,139.91
20170216		Personal online banking	Turn to credit	1,770.00	200,909.91
20170314		Enterprises online banking	Other loan	6,895.40	174,188.43
20170314		Enterprises online banking	Other loan	9,755.00	183,943.43

Bank of Communications
Hangzhou West Branch
Accounting Business Chapter
2B7258DD

Soe

Translated from Chinese to English

Dr. Soe Myint Htet (Ph.D)
CF-050457
No. (64), Daw Thein Tin St,
Mingalar Taung Nyunt Tsp, Yangon

To:

The Director General
Directorate of Investment and Company Administration
The Government of the Republic of the Union of Myanmar
No. 1, Thitsar Road, Yankin Township, Yangon.

0519

Date: ....

Re: Application to check availability of company name for foreign company registration

1. I wish to submit an application to confirm the availability of the following company name:

   Name in English: AII (Myanmar) Manufacturing Co.,Ltd

   Name in Myanmar: အေအိုင်အိုင် (မြန်မာ) မဲနူဖက်ချာရင်း ကုမ္ပဏီလီမိတက်

   (*The proposed company name must be specified in both English & Myanmar*).

2. The contact details of the applicant are as listed below:

   Name: ....

   Company: ....

   Address: ....

   ....

   Phone number: ....

3. The business objectives and activities of the proposed foreign company are as listed below:

   (i) Manufacturing of Garment under CMP Basic (MIC)

   (ii) ....

   (iii) ....

   (iv) ....

   (v) ....

   (vi) ....

   (vii) ....

   (viii) ....

Signature of applicant: ....

Name: Tha Zin

NRC (Myanmar) or Passport No. (and country) : 12/Da Pa Na (Naing) 056028

A.I.M Technologies Co., ltd.

A I F Global logistics Co.,ltd.

A I M Trading Co.,ltd.

[illegible]

A I T Myanmar Manufacturing Co.,ltd.

[illegible]

[illegible]
19/6

[illegible] 19.6.17
[illegible]

မြန်မာနိုင်ငံ ကုမ္ပဏီများ အက်ဥပဒေ

အစုရှယ်ယာများဖြင့် ပေးရန်တာဝန်ကန့်သတ်ထားသော အများနှင့်မသက်ဆိုင်သည့် ကုမ္ပဏီ

အေအိုင်တီ (မြန်မာ) မဲနျူဖက်ချာရင်း ကုမ္ပဏီ လီမိတက်

၏

သင်းဖွဲ့မှတ်တမ်း

နှင့်

သင်းဖွဲ့စည်းမျဉ်းများ

THE MYANMAR COMPANIES ACT
PRIVATE COMPANY LIMITED BY SHARES

Memorandum of Association

AND

Articles of Association

OF

AIT (MYANMAR) MANUFACTURING COMPANY LIMITED

မြန်မာနိုင်ငံ ကုမ္ပဏီများ အက်ဥပဒေ

အစုရှယ်ယာများဖြင့် ပေးရန်တာဝန်ကန့်သတ်ထားသော အများနှင့်မသက်ဆိုင်သည့် ကုမ္ပဏီ

အေအိုင်တီ (မြန်မာ) မဲချူပြက်ချားရင်း ကုမ္ပဏီ လီမိတက်

၏

သင်းဖွဲ့မှတ်တမ်း

❖❖❖❖❖❖❖❖

၁။ **ကုမ္ပဏီ၏** အမည်သည် " **အေအိုင်တီ (မြန်မာ) မဲချူပြက်ချားရင်း ကုမ္ပဏီ လီမိတက်** " ဖြစ်ပါသည်။

၂။ **ကုမ္ပဏီ၏** မှတ်ပုံတင် အလုပ်တိုက်သည် ပြည်ထောင်စု မြန်မာနိုင်ငံတော်အတွင်း တည်ရှိရမည်။

၃။ **ကုမ္ပဏီ** တည်ထောင်ရခြင်း၏ **ရည်ရွယ်ချက်များမှာ တစ်ဖက်စာမျက်နှာပါ** အတိုင်း ဖြစ်ပါသည်။

၄။ အစုဝင်များ၏ ပေးရန်တာဝန်ကို ကန့်သတ်ထားသည်။

၅။ ကုမ္ပဏီ၏ သတ်မှတ် မ,တည်ငွေရင်းသည် အမေရိကန်ဒေါ်လာ - ၅,၀၀၀,၀၀၀ (အမေရိကန်ဒေါ်လာ ငါးသန်းတိတိ) ဖြစ်၍ အမေရိကန်ဒေါ်လာ - ၁ (အမေရိကန်ဒေါ်လာတစ်ဒေါ်လာတိတိ)တန် အစုရှယ်ယာပေါင်း (၅,၀၀၀,၀၀၀) ခွဲထားပါသည်။ ကုမ္ပဏီ၏ ရင်းနှီးငွေကို ကုမ္ပဏီ၏ စည်းမျဉ်းများ နှင့်လက်ရှိတရားဝင် တည်ဆဲဖြစ်နေသော တရားဥပဒေ ပြဋ္ဌာန်းချက်များနှင့်အညီ အထွေထွေ သင်းလုံးကျွတ် အစည်းအဝေး၌ တိုးမြှင့်နိုင်ခွင့်၊ လျှော့ချနိုင်ခွင့်နှင့် ပြင်ဆင်နိုင်ခွင့်အာဏာရှိစေရမည်။

၆။ ကုမ္ပဏီတည်ထောင်ရခြင်း၏ ရည်ရွယ်ချက်များမှာ -

ကုမ္ပဏီသည် အဝတ်အထည်များထုတ်လုပ်ခြင်းနှင့် လူသုံးသိုးမွေးယက်ထည်များထုတ်လုပ်ခြင်း (သိုးမွေးထည်ဖြင့်ချုပ်လုပ်သော လည်စည်း၊ ခေါင်းစည်းပုဝါ ၊ လည်ပင်းစွပ်၊ ဦးထုပ်နှင့်ခေါင်းဆောင်း ၊ လက်အိတ်နှင့် နှစ်ကန့်ပါအနွေးထည်လက်အိတ်များ၊ ခေါင်းစီးများ၊ ခြုံထည်နှင့် ခေါင်းစွပ်ပါ ခြုံထည်များအပါအဝင်)ကို ထုတ်လုပ်ပြီး ပြည်ပသို့ တင်ပို့သည့်လုပ်ငန်းကို လက်ခစားစနစ်ဖြင့်ဆောင်ရွက်ရန် ရည်ရွယ်ပါသည်။

၇။ ကုမ္ပဏီမှ သင့်လျော်လျောက်ပတ်သည်ဟု ယူဆပါက ကုမ္ပဏီ၏စီးပွားရေးလုပ်ငန်းတွင် အကျိုးရှိစေရန် အတွက် မည်သည့်ပုဂ္ဂိုလ်၊ စီးပွားရေးအဖွဲ့အစည်း၊ ကုမ္ပဏီ၊ ဘဏ်၊ သို့မဟုတ် ငွေကြေး အဖွဲ့အစည်းထံမှမဆို ငွေချေးယူရန်။

ခြွင်းချက် ။ ။ ကုမ္ပဏီသည် အထက်ဖော်ပြပါ ရည်ရွယ်ချက်များကို ပြည်ထောင်စုသမ္မတမြန်မာ နိုင်ငံတော်အတွင်း၌ဖြစ်စေ၊ အခြားမည်သည့်အရပ်ဒေသ၌ဖြစ်စေ၊ အချိန်ကာလအတွက် တည်မြဲနေသော တရားဥပဒေများ၊ အမိန့်ကြော်ငြာစာများ၊ အမိန့်များက ခွင့်ပြုထားသည့် လုပ်ငန်းများမှအပ အခြားလုပ်ငန်းများကို လုပ်ကိုင်ဆောင်ရွက်ခြင်း မပြုပါ။ ထို့အပြင် ပြည်ထောင်စုသမ္မတမြန်မာနိုင်ငံတော်အတွင်း၌ အချိန်ကာလအားလျော်စွာ တည်မြဲနေသည့် တရားဥပဒေပြဋ္ဌာန်းချက်များ၊ အမိန့်ကြော်ငြာစာများ၊ အမိန့်များနှင့် လျော်ညီသင့်လျော်ခြင်း သို့မဟုတ် ခွင့်ပြုထားရှိခြင်းရှိမှသာလျှင် လုပ်ငန်းများကို ဆောင်ရွက်မည်ဟု ခြွင်းချက်ထားရှိပါသည်။

အောက်တွင်အမည်၊ နိုင်ငံသား၊ နေရပ်နှင့် အကြောင်းအရာစုံလင်စွာပါသော ဇယားတွင် လက်မှတ်ရေးထိုးသူ ကျွန်ုပ်တို့ကိုယ်စီကိုယ်ငှသည်ဤသင်းဖွဲ့မှတ်တမ်းအရ ကုမ္ပဏီတစ်ခုဖွဲ့စည်းရန်လိုလားသည့်အလျောက်ကျွန်ုပ်တို့၏ အမည်အသီးသီးနှင့် ယှဉ်တွဲပြထားသော အစုရှယ်ယာများကိုကုမ္ပဏီ၏မတည်ရင်းနှီးငွေတွင်ထည့်ဝင်ရယူကြရန် သဘောတူကြပါသည်။

စဉ်	အစုထည့်ဝင်သူများ၏ အမည်၊ နေရပ်လိပ်စာနှင့် အလုပ်အကိုင်	နိုင်ငံသားနှင့် အမျိုးသား မှတ်ပုံတင်အမှတ်	ဝယ်ယူသော အစုရှယ်ယာ ဦးရေ	ထိုးမြဲလက်မှတ်
1-	**MR. LIN BO** Block 3, 1218 West Wenyi Road, Hangzhou, China 311121. **(Merchant)**	**Chinese** P.P.No. EA 7897443	**75000**	
2-	**MR. YANG JIE JIE** Block 3, 1218 West Wenyi Road, Hangzhou, China 311121. **(Merchant)**	**Chinese** P.P.No. G 50202694	**75000**	

ရန်ကုန် ။ ။ နေ့စွဲ ၊ ၊ ၂၀၁၇ ခုနှစ်၊ ဇူလိုင် လ၊ (၂၀)ရက်။

အထက်ပါလက်မှတ်ရှင်များသည် ကျွန်ုပ်တို့၏ရှေ့မှောက်တွင်
လက်မှတ်ရေးထိုးကြပါသည်၊

အစုရှယ်ယာများဖြင့် ပေးရန်တာဝန်ကန့်သတ်ထားသော အများနှင့်မသက်ဆိုင်သည့် ကုမ္ပဏီ

အေအိုင်တီ (မြန်မာ) မဲချူပြက်ချားရင်း ကုမ္ပဏီ လီမိတက်

၏

သင်းဖွဲ့စည်းမျဉ်းများ

❖❖❖❖❖❖❖❖

၁။ ဤ သင်းဖွဲ့စည်းမျဉ်း နှင့် လိုက်လျောညီထွေ မဖြစ်သည့် စည်းမျဉ်းများမှအပ၊ မြန်မာနိုင်ငံ ကုမ္ပဏီများ အက်ဥပဒေ နောက်ဆက်တွဲ ပထမဇယားပုံစံ'က'ပါ စည်းမျဉ်းများသည် ဤကုမ္ပဏီနှင့် သက်ဆိုင်စေရမည်။မြန်မာနိုင်ငံ ကုမ္ပဏီများ အက်ဥပဒေ ပုဒ်မ ၁၇(၂)တွင် ဖော်ပြပါရှိသည့် မလိုက်နာ မနေရ စည်းမျဉ်းများ သည် ဤကုမ္ပဏီနှင့် အစဉ်သဖြင့် သက်ဆိုင်စေရမည်။

အများနှင့် မသက်ဆိုင်သော ကုမ္ပဏီ

၂။ ဤကုမ္ပဏီသည် အများနှင့် မသက်ဆိုင်သည့် ကုမ္ပဏီဖြစ်၍ အောက်ပါ သတ်မှတ်ချက်များသည် အကျိုး သက်ရောက်စေရမည်။

(က) ဤ ကုမ္ပဏီက ခန့်အပ်ထားသော ဝန်ထမ်းများ မှအပ၊ ဤကုမ္ပဏီ၏ အစုရှင် အရေအတွက်ကို ငါးဆယ်အထိသာ ကန့်သတ်ထားသည်။

(ခ) ဤ ကုမ္ပဏီ၏ အစုရှယ်ယာ သို့မဟုတ် ဒီဘင်ချာစတော့(ခ်) တစ်ခုခု အတွက် ငွေထည့်ဝင်ရန် အများပြည်သူတို့အား ကမ်းလှမ်းခြင်း မပြုလုပ်ရန် တားမြစ်ထားသည်။

မ,တည်ရင်းနှီးငွေနှင့် အစုရှယ်ယာ

၃။ ကုမ္ပဏီ၏ သတ်မှတ် မ,တည်ငွေရင်းသည် အမေရိကန်ဒေါ်လာ - ၅,၀၀၀,၀၀၀ (အမေရိကန်ဒေါ်လာ ငါးသန်းတိတိ) ဖြစ်၍ အမေရိကန်ဒေါ်လာ - ၁ (အမေရိကန်ဒေါ်လာတစ်ဒေါ်လာတိတိ)တန် အစုရှယ်ယာပေါင်း (၅,၀၀၀,၀၀၀) ခွဲထားပါသည်။ ကုမ္ပဏီ၏ ရင်းနှီးငွေကို ကုမ္ပဏီ၏ စည်းမျဉ်းများနှင့် လက်ရှိတရားဝင် တည်ဆဲဖြစ်နေသော တရားဥပဒေ ပြဋ္ဌာန်းချက်များနှင့်အညီ အထွေထွေ သင်းလုံးကျွတ် အစည်းအဝေး၌ တိုးမြှင့်နိုင်ခွင့်၊ လျှော့ချနိုင်ခွင့်နှင့် ပြင်ဆင်နိုင်ခွင့်အာဏာ ရှိစေရမည်။

၄။ မြန်မာနိုင်ငံ ကုမ္ပဏီများ အက်ဥပဒေပါ ပြဋ္ဌာန်းချက် များကို မထိခိုက်စေလျက် အစုရှယ်ယာများသည် ဒါရိုက်တာများ၏ ကြီးကြပ်ကွပ်ကဲမှုအောက်တွင် ရှိစေရမည်။ ၎င်းဒါရိုက်တာများသည် သင့်လျော်သော ပုဂ္ဂိုလ်များအား သတ်မှတ်ချက် အခြေအနေ တစ်စုံတစ်ရာဖြင့် အစုရှယ်ယာများကို ခွဲဝေချထားခြင်း သို့မဟုတ် ထုခွဲရောင်းချခြင်းတို့ကို ဆောင်ရွက်နိုင်သည်။

၅။ အစုရှယ်ယာလက်မှတ်များကို အထွေထွေမန်နေဂျာ သို့မဟုတ် ဒါရိုက်တာအဖွဲ့က သတ်မှတ်သည့် အခြားပုဂ္ဂိုလ်များက လက်မှတ်ရေးထိုး၍ ကုမ္ပဏီ၏တံဆိပ်ရိုက်နှိပ်ထုတ်ပေးရမည်။ အစုရှယ်ယာလက်မှတ်သည် ပုံပန်းပျက်ခြင်း၊ ပျောက်ဆုံးခြင်း သို့မဟုတ် ပျက်စီးခြင်း ဖြစ်ပါက အဖိုးအခဖြင့် ပြန်လည်အသစ်ပြုလုပ်ပေးမှုကိုသော်လည်းကောင်း၊ ဒါရိုက်တာများက သင့်လျော်သည်ဟု ယူဆသော အခြားသက်သေခံ အထောက်အထားတစ်စုံတစ်ရာကို တင်ပြစေ၍သော်လည်းကောင်း ထုတ်ပေးနိုင်သည်။ ကွယ်လွန်သွားသော အစုရှယ်ယာရှင်တစ်ဦး၏ တရားဝင် ကိုယ်စားလှယ်ကို ဒါရိုက်တာများက အသိအမှတ်ပြုပေးရမည် ဖြစ်သည်။

၆။ ဒါရိုက်တာများသည် အစုရှင်များက ၎င်းတို့၏ အစုရှယ်ယာများအတွက် မပေးသွင်းရသေးသော ငွေများကို အခါအားလျော်စွာ တောင်းဆိုနိုင်သည်။ အစုရှင်တိုင်းကလည်း ၎င်းတို့ထံတောင်းဆိုသည့် အကြိမ်တိုင်းအတွက် ဒါရိုက်တာများက သတ်မှတ်သည့် ပုဂ္ဂိုလ်များထံ သတ်မှတ်သည့်အချိန်နှင့်နေရာတွင် ပေးသွင်းစေရန် တာဝန်ရှိစေရမည်။ ဆင့်ခေါ်မှုတစ်ခုအတွက် အရစ်ကျပေးသွင်းစေခြင်း၊ သို့မဟုတ် ပယ်ဖျက်ခြင်း သို့မဟုတ် ရွှေ့ဆိုင်းခြင်းတို့ကို ဒါရိုက်တာများက သတ်မှတ်နိုင်သည်။

ဒါရိုက်တာများ

၇။ သင်းလုံးကျွတ် အစည်းအဝေးက တစ်စုံတစ်ရာ သတ်မှတ်ပြဋ္ဌာန်းမှု မပြုလုပ်သမျှ ဒါရိုက်တာများ၏ အရေအတွက်သည် (၂)ဦးထက်မနည်း၊ (၁၅)ဦးထက် မများစေရ။

ပထမဒါရိုက်တာများသည် -

(၁) **MR. LIN BO** နှင့်

(၂) **MR. YANG JIE JIE** တို့ ဖြစ်ကြပါသည်။

၈။ ဒါရိုက်တာများသည် ၎င်းတို့အနက်မှ တစ်ဦးကို မန်နေဂျင်းဒါရိုက်တာ အဖြစ် အချိန်အခါအလိုက် သင့်လျော်သော သတ်မှတ်ချက်များ၊ ဉာဏ်ပူဇော်ခများဖြင့် ခန့်ထားရမည်ဖြစ်ပြီး အခါအားလျော်စွာ ဒါရိုက်တာအဖွဲ့က ပေးအပ်သော အာဏာများ အားလုံးကို ၎င်းက အသုံးပြုနိုင်သည်။

၉။ ဒါရိုက်တာတစ်ဦးဖြစ်မြောက်ရန် လိုအပ်သော အရည်အချင်းသည် ကုမ္ပဏီ၏ အစုရှယ်ယာ အနည်းဆုံး (-)စုကို ပိုင်ဆိုင်ခြင်းဖြစ်၍ ၎င်းသည် မြန်မာနိုင်ငံကုမ္ပဏီများအက်ဥပဒေပုဒ်မ ၈၅ ပါ ပြဋ္ဌာန်းချက်များကို လိုက်နာရန် တာဝန်ရှိသည်။

၁၀။ အစုရှယ်ယာများ လွှဲပြောင်းရန် တင်ပြချက်ကို မည်သည့် အကြောင်းပြချက်မျှမပေးဘဲ ဒါရိုက်တာအဖွဲ့သည် ၎င်းတို့၏ ပြည့်စုံ၍ ချုပ်ချယ်ခြင်းကင်းသော ဆင်ခြင်တွက်ဆမှုဖြင့် မှတ်ပုံတင်ရန် ငြင်းဆိုနိုင်သည်။

ဒါရိုက်တာများ၏ ဆောင်ရွက်ချက်များ

၁၁။ ဒါရိုက်တာများသည် ၎င်းတို့သင့်လျော်သည် ထင်မြင်သည့်အတိုင်း လုပ်ငန်းဆောင်ရွက်ရန် တွေ့ဆုံ ဆွေးနွေးခြင်း၊ အစည်းအဝေးရွှေ့ဆိုင်းခြင်း၊ အချိန်မှန်စည်းဝေးခြင်း၊ အစည်းအဝေးအထမြောက်ရန် အနည်းဆုံး ဒါရိုက်တာဦးရေသတ်မှတ်ခြင်းတို့ကို ဆောင်ရွက်နိုင်သည်။ ယင်းသို့ မသတ်မှတ်ပါက ဒါရိုက်တာနှစ်ဦး တက်ရောက်လျှင် အစည်းအဝေးထမြောက်ရမည်။ အစည်းအဝေးတွင် မည်သည့်ပြဿနာမဆို ပေါ်ပေါက်ပါက မန်နေဂျင်းဒါရိုက်တာ၏ အဆုံးအဖြတ်သည် အတည် ဖြစ်ရမည်။ မည်သည့် ကိစ္စများကိုမဆို မဲခွဲဆုံးဖြတ်ရာတွင် မဲအရေအတွက် တူနေပါက သဘာပတိသည် ဒုတိယမဲ သို့မဟုတ် အနိုင်မဲကို ပေးနိုင်သည်။

၁၂။ ဒါရိုက်တာများ၏ အစည်းအဝေးကို မည်သည့်ဒါရိုက်တာကမဆို အချိန်မရွေး ခေါ်နိုင်သည်။

၁၃။ ဒါရိုက်တာအားလုံးက လက်မှတ်ရေးထိုးထားသော ရေးသားထားသည့်ဆုံးဖြတ်ချက်တစ်ရပ်သည် နည်းလမ်းတကျ ခေါ်ယူကျင်းပသော အစည်းအဝေးက အတည်ပြုသည့် ဆုံးဖြတ်ချက်ကဲ့သို့ပင် ကိစ္စအားလုံး အတွက် အကျိုး သက်ရောက်စေရမည်။

ဒါရိုက်တာများ၏ လုပ်ပိုင်ခွင့်နှင့်တာဝန်များ

၁၄။ မြန်မာနိုင်ငံ ကုမ္ပဏီများအက်ဥပဒေ နောက်ဆက်တွဲဇယားပုံ (က)ပါ စည်းမျဉ်းအပိုဒ် ၇၁ တွင် ပေးအပ်ထားသော အထွေထွေ အာဏာများကို မထိခိုက်စေဘဲဒါရိုက်တာများသည် အောက်ဖော်ပြပါ အာဏာများ ရှိစေရမည်ဟု အတိအလင်း ထုတ်ဖော်ကြေညာသည်။ အာဏာဆိုသည်မှာ -

(၁) ဒါရိုက်တာများက သင့်လျော်သည်ဟုယူဆသော တန်ဖိုးနှင့်စည်းကမ်းများ၊ အခြေအနေများ သတ်မှတ်၍ ကုမ္ပဏီကရယူရန်အာဏာရှိသည့် မည်သည့်ပစ္စည်း၊ အခွင့်အရေးများ၊ အခွင့်အလမ်းများကိုမဆိုဝယ်ယူရန် သို့မဟုတ် အခြားနည်းလမ်းများဖြင့်ရယူပိုင်ဆိုင်ရန်အပြင် ကုမ္ပဏီကပိုင်ဆိုင်ခွင့်ရှိသောမည်သည့်ပစ္စည်း၊ အခွင့်အရေးများ၊ အခွင့်အလမ်းများကိုမဆို သင့်တော်သောစည်းကမ်းချက်များ သတ်မှတ်၍ရောင်းချခြင်း၊ အငှားချခြင်း၊ စွန့်လွှတ်ခြင်း၊ သို့မဟုတ် အခြားနည်းလမ်းများဖြင့် ဆောင်ရွက်ခြင်းတို့ကို ပြုလုပ်ရန်။

(၂) သင့်လျော်သောစည်းကမ်းသတ်မှတ်ချက်များဖြင့်ငွေကြေးများကိုချေးငှားရန် သို့မဟုတ်အဆိုပါချေးငှား သော ငွေကြေးများကို ပြန်လည်ပေးဆပ်ရန်အတွက် အာမခံများထားရှိရန်အပြင်၊ အထူးသဖြင့် ဤကုမ္ပဏီ၏ ဒီဘင်ချာများ၊ ဒီဘင်ချာစတော့(ခ်)များ၊ ခေါ်ယူခြင်းမပြုရသေးသော ရင်းနှီးငွေများအပါအဝင် ယခုလက်ရှိ နှင့် နောင်ရှိမည့် ပစ္စည်းများအားလုံး သို့မဟုတ် တစ်စိတ်တစ်ဒေသကို အပေါင်ပြု၍ ထုတ်ဝေရန်။

(၃) ဤကုမ္ပဏီက ရယူထားသော အခွင့်အရေးများ သို့မဟုတ် ဝန်ဆောင်မှုများအတွက် အားလုံး သို့မဟုတ် တစ်စိတ်တစ်ဒေသကို ငွေကြေးအားဖြင့် ပေးချေရန်၊ သို့မဟုတ် အစုရှယ်ယာများ၊ ငွေချေးစာချုပ်များ၊ ဒီဘင်ချာများ သို့မဟုတ် ဤကုမ္ပဏီ၏အခြားသော အာမခံစာချုပ်များကို ထုတ်ပေးရန်၊ ထို့အပြင် အဆိုပါ အစုရှယ်ယာများ ထုတ်ပေးရာ၌ ငွေအပြည့် ပေးသွင်းပြီးသော အစုရှယ်ယာအနေဖြင့် သော်လည်းကောင်း၊ တစ်စိတ်တစ်ဒေသ ပေးသွင်းပြီးသော အစုရှယ်ယာများ အနေဖြင့်သော်လည်းကောင်း သဘောတူညီသကဲ့သို့ ထုတ်ဝေပေးရန်နှင့် အဆိုပါ ငွေချေးစာချုပ်များ၊ ဒီဘင်ချာများ သို့မဟုတ် ကုမ္ပဏီ၏ အခြားသော အာမခံ စာချုပ်များဖြင့် ထုတ်ဝေပေးရာ၌ ခေါ်ဆိုခြင်း မပြုရသေးသော ရင်းနှီးငွေများ အပါအဝင် ဤကုမ္ပဏီ၏ ပစ္စည်းအားလုံး သို့မဟုတ် တစ်စိတ်တစ်ဒေသကို အပေါင်ပြု၍ဖြစ်စေ၊ ထိုကဲ့သို့မဟုတ်ဘဲဖြစ်စေ ထုတ်ပေးရန်။

(၄) ဤကုမ္ပဏီနှင့် ပြုလုပ်ထားသော ကန်ထရိုက်စာချုပ်များ၊ တာဝန်ယူထားသည့်လုပ်ငန်းများ ပြီးစီးအောင် ဆောင်ရွက်စေခြင်း အလို့ငှာခေါ်ယူခြင်း မပြုရသေးသော ရင်းနှီးငွေများ အပါအဝင် ဤကုမ္ပဏီ၏ ပစ္စည်းရပ်များ အားလုံး သို့မဟုတ် တစ်စိတ်တစ်ဒေသကို ပေါင်နှံ၍ သော်လည်းကောင်း၊ အပေါင်ပြု၍ သော်လည်းကောင်း သို့မဟုတ် အစုရှယ်ယာများအတွက် ငွေများ တောင်းခံခေါ်ယူ၍ သော်လည်းကောင်း ခွင့်ပြုရန် သို့မဟုတ် သင့်လျော်သည့်အတိုင်း ဆောင်ရွက်ရန်။

(၅) မန်နေဂျာများ၊ အတွင်းရေးမှူးများ၊ အရာရှိများ၊ စာရေးများ၊ ကိုယ်စားလှယ်များနှင့် ဝန်ထမ်းများကိုအမြဲ တမ်း၊ ယာယီ သို့မဟုတ် အထူးကိစ္စရပ်များအတွက်ခန့်ထားခြင်း၊ ရပ်စဲခြင်း၊ ဆိုင်းငံ့ခြင်းများအတွက်လည်း ကောင်း အဆိုပါ ပုဂ္ဂိုလ်တို့၏တာဝန်များ၊ အာဏာများ၊ လစာငွေများ၊ အခြားငွေကြေးများကို သတ်မှတ် ရာ၌လည်းကောင်း၊ အာမခံပစ္စည်းများ တောင်းခံရာ၌လည်းကောင်း သင့်လျော်သလိုဆောင်ရွက်ရန်၊ ထို့ အပြင် အဆိုပါကိစ္စရပ်များအတွက် ကုမ္ပဏီ၏ မည်သည့်အရာရှိကိုမဆို ကိစ္စရပ်အားလုံးကို ဖြစ်စေ၊ တစ်စိတ် တစ်ဒေသကိုဖြစ်စေ ဒါရိုက်တာများ၏ကိုယ်စား ဆောင်ရွက်နိုင်ရေးအတွက် တာဝန်လွှဲအပ်ရန်။

(၆) ဤကုမ္ပဏီ၏ ဒါရိုက်တာတစ်ဦးအား ဒါရိုက်တာရာထူးနှင့် တွဲဖက်၍ မန်နေဂျင်း ဒါရိုက်တာ၊ အထွေထွေ မန်နေဂျာ၊ အတွင်းရေးမှူး သို့မဟုတ် ဌာနခွဲ မန်နေဂျာအဖြစ် ခန့်ထားရန်။

(၇) မည်သည့် အစုရှင်ထံမှမဆို ၎င်းတို့၏ အစုရှယ်ယာများအားလုံးကို ဖြစ်စေ၊ အချို့အဝက်ကိုဖြစ်စေ စွန့်လွှတ်ခြင်းအား သဘောတူညီသောစည်းကမ်းများဖြင့် လက်ခံရန်။

(၈) ဤကုမ္ပဏီက ပိုင်ဆိုင်သော သို့မဟုတ် ပိုင်ဆိုင်ခွင့်ရှိသော သို့မဟုတ် အခြားအကြောင်းများကြောင့်ဖြစ်သော မည်သည့် ပစ္စည်းကိုမဆို ကုမ္ပဏီ၏ကိုယ်စား လက်ခံထိန်းသိမ်းထားရန်အတွက် မည်သည့်ပုဂ္ဂိုလ် သို့မဟုတ် ပုဂ္ဂိုလ်များကိုမဆို ခန့်ထားရန်နှင့် အဆိုပါ ယုံမှတ် အပ်နှံခြင်းများနှင့် ပတ်သက်၍ လိုအပ်သော စာချုပ်စာတမ်းများ ချုပ်ဆို ပြုလုပ်ရန်။

(၉) ဤကုမ္ပဏီ၏ အရေးအရာများနှင့် စပ်လျဉ်း၍ ဤကုမ္ပဏီက ပြုလုပ်သော သို့မဟုတ် ဤကုမ္ပဏီအပေါ် သို့မဟုတ် ဤကုမ္ပဏီ၏ အရာရှိများအပေါ် ပြုလုပ်သော တရားဥပဒေအရ စွဲဆို ဆောင်ရွက်မှုများကို တရားစွဲဆို၊ အရေးယူ၊ ခုခံကာကွယ်ရန် သို့မဟုတ် ခွင့်လွှတ်ရန်၊ ထို့အပြင် ဤကုမ္ပဏီက ရရန်ရှိသော ကြွေးမြီများနှင့် ဤကုမ္ပဏီအပေါ် တောင်းခံသော ကြွေးမြီများနှင့်ပတ်သက်၍ ပေးဆပ်ရန် အချိန်ကာလ ရွှေ့ဆိုင်းခွင့်ပြုခြင်း သို့မဟုတ် နှစ်ဦးနှစ်ဖက် သဘောတူ ကျေအေးခြင်းများ ပြုလုပ်ရန်။

(၁၀) ဤကုမ္ပဏီက ပေးရန်ရှိသော သို့မဟုတ် ရရန်ရှိသော ငွေတောင်းခံခြင်းများကို ဖြန်ဖြေရေး ခုံသမာဓိထံသို့ ဖြေရှင်းရန်အတွက် အပ်နှံရန်အပြင် ဖြန်ဖြေရေး ခုံသမာဓိ၏ ဆုံးဖြတ်ချက်အတိုင်း လိုက်နာဆောင်ရွက်ရန်။

(၁၁) ဤကုမ္ပဏီက ရရန်ရှိသောတောင်းဆိုချက်၊ တောင်းခံချက်များနှင့် ကုမ္ပဏီသို့ပေးရန်ရှိသော ငွေကြေးများအတွက် ပြေစာများ ပြုလုပ် ထုတ်ပေးခြင်း၊ လျှော်ပစ်ခြင်းနှင့် အခြားသောနည်းဖြင့်စွန့်လွှတ်ခြင်းများကို ပြုလုပ်ရန်။

(၁၂) လူမွဲစာရင်းခံရခြင်း၊ ကြွေးမြီး မဆပ်နိုင်ခြင်း ကိစ္စများနှင့် ပတ်သက်၍ ကုမ္ပဏီ၏ကိုယ်စား ဆောင်ရွက်ရန်၊

(၁၃) ငွေလွှဲစာတမ်းများ၊ ချက်လက်မှတ်များ၊ ဝန်ခံကတိစာချုပ်များ ထပ်ဆင့် လက်မှတ်ရေးထိုးခြင်းများ၊ လျှော်ပစ်ခြင်းများ၊ ကန်ထရိုက် စာချုပ်များနှင့်စာရွက်စာတမ်းများကို ကုမ္ပဏီ၏ကိုယ်စား မည်သူက လက်မှတ် ရေးထိုးခွင့်ရှိသည်ကို စိစစ်သတ်မှတ်ရန်။

(၁၄) ဒါရိုက်တာများက သင့်လျော်သည်ဟု ယူဆပါက သင့်လျော် လျှောက်ပတ်သောနည်းလမ်းများဖြင့် လတ်တလော အသုံးပြုရန် မလိုသေးသော ကုမ္ပဏီပိုင် ငွေများကို အာမခံပစ္စည်း ပါသည်ဖြစ်စေ၊ မပါသည်ဖြစ်စေ ရင်းနှီးမြှုပ်နှံထားရန်နှင့် စီမံခန့်ခွဲထားရန်။ ထို့အပြင် အချိန်ကာလအားလျော်စွာ မြှုပ်နှံထားသောငွေကို ပြန်လည်ရယူရန်နှင့် ပြင်ဆင်ပြောင်းလွှဲရန်။

(၁၅) ဤကုမ္ပဏီ၏ အကျိုးအတွက် ငွေကြေး စိုက်ထုတ် ကုန်ကျခံထားသော ဒါရိုက်တာ သို့မဟုတ် အခြားပုဂ္ဂိုလ်များက ကုမ္ပဏီ၏ (လက်ရှိနှင့် နောင်တွင်ရှိမည့်) ပစ္စည်းများကို ဤကုမ္ပဏီ၏ အမည်ဖြင့်ဖြစ်စေ၊ ဤကုမ္ပဏီ၏ ကိုယ်စားဖြစ်စေ ပေါင်နှံခြင်းကို သင့်လျော်သည်ဟု ယူဆပါက ဆောင်ရွက်ခွင့်ပြုရန်။ အဆိုပါ ပေါင်နှံခြင်းဆိုရာ၌ ရောင်းချနိုင်သည့် အာဏာနှင့် အခြားသော သဘောတူညီထားသည့် တရားဝင်သဘော တူညီချက်များနှင့် ဥပဒေပြဋ္ဌာန်းချက်များပါ ပါဝင်သည်။

(၁၆) ဤကုမ္ပဏီကခန့်အပ်ထားသော မည်သည့်အရာရှိသို့မဟုတ် ပုဂ္ဂိုလ်ကိုမဆို အတိအကျဆောင်ရွက်ခဲ့သည့်လုပ်ငန်း သို့မဟုတ် ဆောင်ရွက်မှုတစ်ခုအတွက် ရရှိသော အမြတ်ငွေမှ ကော်မရှင်ပေးခြင်း သို့မဟုတ် ကုမ္ပဏီ၏ အထွေထွေ အမြတ်အစွန်းမှ ခွဲဝေပေး ခြင်းများ ပြုလုပ်ရန်နှင့် အဆိုပါကော်မရှင်များ၊ အမြတ်များခွဲဝေပေးခြင်းစသည်တို့ကို ဤကုမ္ပဏီ၏လုပ်ငန်းကုန်ကျစရိတ် တစ်စိတ်တစ်ဒေသအဖြစ် သတ်မှန်ရန်။

(၁၇) ဤကုမ္ပဏီ၏လုပ်ငန်းများ၊ အရာရှိများ ဝန်ထမ်းများနှင့် အစုရှင်များအတွက် ထုတ်ပြန်ထားသော စည်းမျဉ်းများ၊ စည်းကမ်းချက်များ၊ စည်းကမ်းဥပဒေများကို အခါအားလျော်စွာ သတ်မှတ်ခြင်း၊ ပြင်ဆင်ခြင်း၊ ဖြည့်စွက်ခြင်းများ ဆောင်ရွက်ရန်။

(၁၈) ဤကုမ္ပဏီ၏လုပ်ငန်းအတွက် ဤကုမ္ပဏီ၏အမည်ဖြင့်ဖြစ်စေ၊ ဤကုမ္ပဏီ၏ကိုယ်စားဖြစ်စေ လိုအပ်သည်ဟု ယူဆလျှင် ညှိနှိုင်းဆွေးနွေးခြင်းနှင့် ကန်ထရိုက်စာချုပ် ချုပ်ဆိုခြင်းများကို ပြုလုပ်ရန်၊ ဖျက်သိမ်းရန်နှင့် ပြင်ဆင်ရန် အပြင် အဆိုပါ ဆောင်ရွက်ချက် စာချုပ်များနှင့် ကိစ္စရပ်များကိုလည်းကောင်း ၎င်းတို့နှင့် စပ်လျဉ်းသော ကိစ္စရပ်များကို လည်းကောင်း လုပ်ကိုင်ဆောင်ရွက်ရန်။

(၁၉) ဒါရိုက်တာများက သင့်လျော်လျှောက်ပတ်သည်ဟု ယူဆပါက ကုမ္ပဏီ၏ စီးပွားရေးလုပ်ငန်းတွင် အကျိုးရှိစေရန်အတွက် မည်သည့် ပြည်တွင်းပြည်ပ ပုဂ္ဂိုလ်၊ စီးပွားရေး အဖွဲ့အစည်း၊ ကုမ္ပဏီ သို့မဟုတ် ဘဏ် သို့မဟုတ် ငွေကြေးအဖွဲ့အစည်းထံမှ မဆို ငွေချေးယူရန်။

အထွေထွေအစည်းအဝေးကြီးများ

၁၅။ ကုမ္ပဏီကိုဥပဒေအရ ဖွဲ့စည်းတည်ထောင်ပြီးသည့်နေ့မှ တစ်ဆယ့်ရှစ်လအတွင်း အထွေထွေသင်းလုံးကျွတ် အစည်းအဝေးကြီးကိုကျင်းပရမည်။ ထို့နောက် ဒါရိုက်တာအဖွဲ့က သတ်မှတ်ပေးသည့် အချိန်နှင့် နေရာများတွင် ပြက္ခဒိန်နှစ်တစ်နှစ်လျှင် အနည်းဆုံးတစ်ကြိမ် (နောက်ဆုံးကျင်းပသည့် အထွေထွေအစည်းအဝေးကြီးနှင့် တစ်ဆယ့်ငါးလထက်မပိုသည့်အချိန်၌) ကျင်းပရမည်။ သင်းလုံးကျွတ် အစည်းအဝေးစတင်၍ လုပ်ငန်းအတွက် ဆွေးနွေးချိန်တွင် အစည်းအဝေးအထမြောက်ရန် သတ်မှတ်သည့် အစုရှင်အရေအတွက် မတက်ရောက်သော မည်သည့်သင်းလုံးကျွတ် အစည်းအဝေးတွင်မဆို လုပ်ငန်းနှင့် ပတ်သက်၍ ဆုံးဖြတ်ဆောင်ရွက်ခြင်းမပြုရ။ ဤတွင်အခြားနည်း သတ်မှတ်ပြဋ္ဌာန်းခြင်းမရှိလျှင် ထုတ်ဝေထားသည့် မ,တည် ရင်းနှီးငွေ အစုရှယ်ယာများ၏ ငါးဆယ်ရာခိုင်နှုန်းထက်မနည်း ပိုင်ဆိုင်ကြသည့် (နှစ်ဦးထက်မနည်းသော) အစုရှင်များ ကိုယ်တိုင်တက်ရောက်လျှင် လုပ်ငန်းကိစ္စအားလုံး ဆောင်ရွက်ရန်အတွက် အစည်းအဝေးအထမြောက်သည့်ဦးရေ ဖြစ်သည်။ အကယ်၍ ကုမ္ပဏီတွင်အစုရှင်အရေအတွက် နှစ်ဦးသာရှိသည့် ကိစ္စတွင်မူ ထိုနှစ်ဦးတည်းသည်ပင်လျှင် အစည်းအဝေး အထမြောက်ရန် သတ်မှတ်သည့် အရေအတွက်ဖြစ်စေရမည်။

အမြတ်ဝေစုများ

၁၆။ သင်းလုံးကျွတ်အစည်းအဝေးတွင် ဤကုမ္ပဏီ၏ အစုရှင်များအား ခွဲဝေပေးမည့် အမြတ်ဝေစုကို ကြေညာရမည်။ သို့ရာတွင် အမြတ်ဝေစုသည် ဒါရိုက်တာများက ထောက်ခံသော ငွေပမာဏထက် မကျော်လွန်စေရ။ သက်ဆိုင်ရာနှစ်၏ အမြတ်ပမာဏ သို့မဟုတ် အခြားမခွဲဝေရသေးသည့် အမြတ်ပမာဏမှအပ အမြတ်ဝေစုကို ခွဲဝေမပေးရ။

ရုံးဝန်ထမ်းများ

၁၇။ ကုမ္ပဏီသည် လုပ်ငန်းရုံးတစ်ခုကို ဖွင့်လှစ်၍ ဆောင်ရွက်မည်ဖြစ်ပြီး အရည်အချင်း ပြည့်မီသူပုဂ္ဂိုလ်တစ်ဦးအား အထွေထွေမန်နေဂျာအဖြစ် ခန့်အပ်ရန်နှင့် အခြားအရည်အချင်း ပြည့်မီသူများအား ရုံးဝန်ထမ်းများအဖြစ် ခန့်အပ်မည်ဖြစ်သည်။ လစာ၊ ခရီးသွားလာစရိတ်နှင့် အခြားအသုံးစရိတ်များကဲ့သို့သော ဘဏ္ဍာပူဇော်ခများနှင့် အခကြေးငွေများကို ဒါရိုက်တာအဖွဲ့က သတ်မှတ်မည်ဖြစ်ပြီး ၄င်းသတ်မှတ်ချက်များကို သင်းလုံးကျွတ် အစည်းအဝေးက အတည်ပြုရမည်။ အထွေထွေမန်နေဂျာသည် လုပ်ငန်းရုံး၏ ထိရောက်စွာလုပ်ငန်း လည်ပတ်မှုအားလုံးအတွက် တာဝန်ရှိစေရမည်ဖြစ်ပြီး မန်နေဂျင်း ဒါရိုက်တာအားတာဝန်ခံ၍ ဆောင်ရွက်ရမည်။

ငွေစာရင်းများ

၁၈။ ဒါရိုက်တာများသည် သင့်လျော်သည့် ငွေစာရင်းစာအုပ်များကို အောက်ဖော်ပြပါ သတ်မှတ်ချက်များနှင့်အညီ ထားသိုထိန်းသိမ်း ဆောင်ရွက်ရမည်။

(၁) ကုမ္ပဏီ၏ ရငွေ၊ သုံးငွေများ၏ ပမာဏနှင့် ၄င်းရငွေ၊ သုံးငွေများ ဖြစ်ပေါ်ခြင်းနှင့် စပ်လျဉ်းသည့် အကြောင်းကိစ္စများ။

(၂) ကုမ္ပဏီ၏ ကုန်ပစ္စည်းများ ရောင်းချခြင်းနှင့် ဝယ်ယူခြင်းများ။

(၃) ဤကုမ္ပဏီ၏ ရရန်ပိုင်ခွင့်နှင့် ပေးရန်တာဝန်များ။

၁၉။ ငွေစာရင်းစာအုပ်အားလုံးကို ဤကုမ္ပဏီ၏ မှတ်ပုံတင်ထားသော လုပ်ငန်းရုံး သို့မဟုတ် ဒါရိုက်တာများက သင့်လျော်သည်ဟု ထင်မြင်ယူဆသော အခြားနေရာတွင် သိမ်းဆည်းထားရမည်ဖြစ်ပြီး၊ ရုံးချိန်အတွင်း၌ ဒါရိုက်တာများက စစ်ဆေးနိုင်ရန် ပြသထားရမည်။

စာရင်းစစ်

၂၀။ စာရင်းစစ်များကို ခန့်အပ်ထားရမည်။ ၄င်းစာရင်းစစ်များ၏ တာဝန်သည် မြန်မာနိုင်ငံ ကုမ္ပဏီများ အက်ဥပဒေ သို့မဟုတ် အခါအားလျော်စွာ ပြင်ဆင်သတ်မှတ်သည့် စည်းမျဉ်း စည်းကမ်းများနှင့် လိုက်လျောညီထွေ ဖြစ်ရမည်။

နို့တစ်စာ

၂၁။ ဤကုမ္ပဏီသည် မည်သည့်အစုရှင်ထံသို့မဆို နို့တစ်စာကို လက်ရောက်ပေးအပ်ခြင်း သို့မဟုတ် နို့တစ်စာပါသော စာကို စာတိုက်ခ ကြိုတင်ပေးထား၍ ၎င်းအစုရှင်ထံ မှတ်ပုံတင်လိပ်စာအတိုင်း စာတိုက်မှတစ်ဆင့် လိပ်မူ ပေးပို့ခြင်းအားဖြင့် ပေးပို့နိုင်သည်။

တံဆိပ်

၂၂။ ဒါရိုက်တာများသည် တံဆိပ်ကို လုံခြုံစွာထိန်းသိမ်းထားရန်အတွက် စီမံဆောင်ရွက်ရမည်။ ထိုတံဆိပ်ကို ဒါရိုက်တာများကကြိုတင်ပေးအပ်ထားသည့် ခွင့်ပြုချက်ဖြင့်မှတစ်ပါး၊ ထို့အပြင် အနည်းဆုံး ဒါရိုက်တာတစ်ဦး ရှေ့မှောက်တွင်မှတစ်ပါး မည်သည့်အခါမျှ မသုံးရ။ တံဆိပ်ရိုက်နှိပ်ထားသည့် စာရွက်စာတမ်းတိုင်းတွင် ထိုဒါရိုက်တာက လက်မှတ်ရေးထိုးရမည်။

လျော်ကြေး

၂၃။ မြန်မာနိုင်ငံကုမ္ပဏီများ အက်ဥပဒေ ပုဒ်မ ၈၆ (ဂ) တွင် ဖော်ပြပါရှိသည့် ပြဋ္ဌာန်းချက်များ၊ လက်ရှိတရားဝင်တည်ဆဲဥပဒေပြဋ္ဌာန်းချက်များနှင့် မဆန့်ကျင်စေဘဲ ကုမ္ပဏီ၏ ဒါရိုက်တာ၊ စာရင်းစစ်၊ အတွင်းရေးမှူး သို့မဟုတ် အခြားအရာရှိ တစ်ဦးဦးမှာ မိမိ၏ တာဝန် ဝတ္တရားများကို ဆောင်ရွက်ရာ၌ဖြစ်စေ၊ ထိုတာဝန် ဝတ္တရားများနှင့် စပ်လျဉ်း၍ဖြစ်စေ ကျခံခဲ့ရသည့်စရိတ်များ၊ တောင်းခံငွေများ၊ ဆုံးရှုံးငွေများ၊ ကုန်ကျငွေများနှင့် ကြွေးမြီတာဝန်များအတွက် ကုမ္ပဏီထံမှ လျော်ကြေး ရထိုက်ခွင့်ရှိစေရမည်။

ဖျက်သိမ်းခြင်း

၂၄။ ကုမ္ပဏီ၏ အထွေထွေအစည်းအဝေး ဆုံးဖြတ်ချက်ဖြင့် ကုမ္ပဏီအား ဖျက်သိမ်းနိုင်သည်။ ယင်းသို့ ဖျက်သိမ်းရာတွင် မြန်မာနိုင်ငံကုမ္ပဏီများ အက်ဥပဒေများနှင့် ယင်းဥပဒေများအား အခါအားလျော်စွာ ပြင်ဆင်ပြောင်းလဲထားသည့် တရားဥပဒေများတွင် ပါဝင်သည့် စည်းမျဉ်းများအတိုင်း လိုက်နာပြုလုပ်ရမည်။

◆ ◆ ◆ ◆ ◆ ◆ ◆

အောက်တွင်အမည်၊ နိုင်ငံသား၊ နေရပ်နှင့် အကြောင်းအရာစုံလင်စွာပါသော ဇယားတွင် လက်မှတ်ရေးထိုးသူကျွန်ုပ်တို့ကိုယ်စီကိုယ်ငှသည်ဤသင်းဖွဲ့စည်းမျဉ်းအရ ကုမ္ပဏီတစ်ခုဖွဲ့စည်းရန်လိုလားသည့်အလျောက်ကျွန်ုပ်တို့၏ အမည်အသီးသီးနှင့် ယှဉ်တွဲပြထားသော အစုရှယ်ယာများကိုကုမ္ပဏီ၏မတည်ရင်းနှီးငွေတွင်ထည့်ဝင်ရယူကြရန် သဘောတူကြပါသည်။

စဉ်	အစုထည့်ဝင်သူများ၏ အမည်၊ နေရပ်လိပ်စာနှင့် အလုပ်အကိုင်	နိုင်ငံသားနှင့် အမျိုးသား မှတ်ပုံတင်အမှတ်	ဝယ်ယူသော အစုရှယ်ယာ ဦးရေ	ထိုးမြဲလက်မှတ်
1-	**MR. LIN BO** Block 3, 1218 West Wenyi Road, Hangzhou, China 311121. **(Merchant)**	**Chinese** P.P.No. EA 7897443	**75000**	
2-	**MR. YANG JIE JIE** Block 3, 1218 West Wenyi Road, Hangzhou, China 311121. **(Merchant)**	**Chinese** P.P.No. G 50202694	**75000**	

ရန်ကုန် ။ ။ နေ့စွဲ ၊ ၊ ၂၀၁၇ ခုနှစ်၊ ဇူလိုင် လ၊ (၂၉) ရက်။

အထက်ပါလက်မှတ်ရှင်များသည် ကျွန်ုပ်တို့၏ရှေ့မှောက်တွင် လက်မှတ်ရေးထိုးကြပါသည်၊

THE MYANMAR COMPANIES ACT

PRIVATE COMPANY LIMITED BY SHARES

Memorandum of Association

OF

AIT (MYANMAR) MANUFACTURING COMPANY LIMITED

❖❖❖❖❖❖❖

I. The name of the Company is " **AIT (MYANMAR) MANUFACTURING COMPANY LIMITED** ".

II. The registered office of the Company will be situated in the Union of Myanmar.

III. The objects for which the Company is established are as on the next page.

IV. The liability of the members is limited.

V. The Authorised Capital of the Company is US$ 5,000,000 (United States Dollar Five Million Only) divided into (5,000,000) shares of US$ 1 (United States Dollar One Dollar Only) each with power in General Meeting either to increase, reduce or alter such capital from time to time in accordance with the regulations of the Company and the legislative provisions for the time being in force in this behalf.

6. The Objective for which the company is established are :-

Manufacturing and processing of Garments and knitted personal utensils (including knitted scarves and necktubes, hats and berets, gloves and mittens, head bands shawls and capes) to be exported on CMP basis.

7. To borrow money for the benefit of the Company's business from any person, firm, company, bank or financial organization in the manners that the Company shall think fit.

PROVISO : - *Provided that the Company shall not exercise any of the above objects whether in the Republic of the Union of Myanmar or elsewhere, save in so far as it may be entitled, so as to do in accordance with the Laws, Orders and Notifications in force from time to time and then only subject to such permission and or approval as may be prescribed by the Laws, Orders and Notifications of the Republic of the Union of Myanmar for the time being in force.*

We, the several persons, whose names, nationalities, addresses and descriptions are subscribed below, are desirous of being formed into a Company in pursuance of this Memorandum of Association, and we respectively agree to take the number of shares in the capital of the Company set opposite our respective names.

Sr. No:	Name, Address and Occupation of Subscribers	Nationality & N. R. C No.	Number of shares taken	Signatures
1-	**MR. LIN BO** Block 3, 1218 West Wenyi Road, Hangzhou, China 311121. **(Merchant)**	**Chinese** P.P.No. EA 7897443	**75000**	[signature]
2-	**MR. YANG JIE JIE** Block 3, 1218 West Wenyi Road, Hangzhou, China 311121. **(Merchant)**	**Chinese** P.P.No. G 50202694	**75000**	[signature]

Yangon. Dated the 10th day of July , 2017.

It is hereby certified that the persons mentioned above put their signatures in my presence.

U YE NOOS (LL.B)
Supreme Court Advocate
...oor), Botataung Pagoda Road, Meba Yeik M...
Yangon. Ph: (01) 296132, 397234, 3972...

THE MYANMAR COMPANIES ACT

PRIVATE COMPANY LIMITED BY SHARES

Articles of Association

OF

AIT (MYANMAR) MANUFACTURING COMPANY LIMITED

❖❖❖❖❖❖❖❖

1. The regulations contained in Table 'A' in the First Schedule to the Myanmar Companies Act shall apply to the Company save in so far as such regulations which are inconsistent with the following Articles. The compulsory regulations stipulated in Section 17 (2) of the Myanmar Companies Act shall always be deemed to apply to the Company.

PRIVATE COMPANY

2. The Company is to be a Private Limited Company and accordingly following provisions shall have effect : -

(a) *The number of members of the Company, exclusive of persons who are in the employment of the Company, shall be limited to fifty.*

(b) *Any invitation to the public to subscribe for any share or debenture stock of the Company is hereby prohibited.*

CAPITAL AND SHARE

The Authorised Capital of the Company is US$ 5,000,000 (United States Dollar Five Million Only) divided into (5,000,000) shares of US$ 1 (United States Dollar One Dollar Only) each with power in General Meeting either to increase, reduce or alter such capital from time to time in accordance with the regulations of the Company and the legislative provisions for the time being in force in this behalf.

Subject to the provisions of the Myanmar Companies Act the shares shall be under the control of the Directors, who may allot or otherwise dispose of the same to such persons and on such terms and conditions as they may determine.

5. The certificate of title to share shall be issued under the Seal of the Company, and signed by the General Manager or some other persons nominated by the Board of Directors. If the share certificate is defaced, lost or destroyed, it may be renewed on payment of such fee, if any, and on such terms, if any, as to evidence and indemnity as the Directors may think fit. The legal representative of a deceased member shall be recognised by the Directors.

6. The Directors may, from time to time make call upon the members in respect of any money unpaid on their shares, and each member shall be liable to pay the amount of every call so made upon him to the persons, and at the times and places appointed by the Directors. A call may be made payable by installments or may be revoked or postponed as the Directors may determine.

DIRECTORS

7. Unless otherwise determined by a General Meeting the number of Directors shall not be less than (**2**) and not more than (**15**).

The First Directors shall be : -

(1) MR. LIN BO **and**

(2) MR. YANG JIE JIE.

8. The Directors may from time to time appoint one of their body to the office of the Managing Director for such terms and at such remuneration as they think fit and he shall have all the power delegated to him by the Board of Directors from time to time.

9. The qualification of a Director shall be the holding of at least (-) shares in the Company in his or her own name and it shall be his duty to comply with the provision of Section (85) of the Myanmar Companies Act.

10. The Board of Directors may in their absolute and uncontrolled discretion refuse to register any proposed transfer of shares without assigning any reason.

PROCEEDINGS OF DIRECTORS

11. The Director may meet together for the despatch of business, adjourn and otherwise regulate their meeting as they think fit and determine the quorum necessary for the transaction of business. Unless otherwise determined, two shall form a quorum. If any question arising at any meeting the Managing Director's decision shall be final. When any matter is put to a vote and if there shall be an equality of votes, the Chairman shall have a second or casting vote.

12. Any Director may at any time summon a meeting of Directors.

3. A resolution in writi_g signed by all the Directors shall be as effective for all purposes as a resolution passed out at meeting of the Directors, duly called, held and constituted

POWERS AND DUTIES OF DIRECTORS

4. Without prejudice to the general power conferred by Regulation 71 of the Table "A" of the Myanmar Companies Act, it is hereby expressly declared that the Directors shall have the following powers, that is to say power:-

( ) To purchase or otherwise acquire for the Company any property, rights or privileges which the Company is authorized to acquire at such price, and generally on such terms and conditions as they think fit; also to sell, lease, abandon or otherwise deal with any property, rights or privileges to which the Company may be entitled, on such terms and conditions as they may think fit.

(2) To raise, borrow or secure the payment of such sum or sums in such manner and upon such terms and conditions in all respects as they think fit and in particular by the issue of debentures or debenture stocks of the Company charged upon all or any part of the property of the Company (both present and future) including its uncalled capital for the time being.

(3) At their discretion, to pay for any rights acquired or services rendered to the Company, either wholly or partially in cash or in shares, bonds, debentures or other securities of the Company and any such shares may be issued either as fully paid up or with such amount credited as paid up thereon as may be agreed upon; and any such bonds, debentures or other securities may be either specifically charged upon all or any part of the property of the Company and its uncalled capital or not so charged.

(4) To secure the fulfilment of any contract or engagement entered into by the Company by mortgage or charge upon all or any of the property of the Company and its uncalled capital for the time being or by granting calls on shares or in such manner as they may think fit.

(5) To appoint at their discretion, remove or suspend such Managers, Secretaries, Officers, Clerks, Agents and Servants for permanent, temporary or special services as they may from time to time think fit and to determine their duties and powers and fix their salaries or emoluments and to require security in such instances in such amount as they think fit and to depute any officers of the Company to do all or any of these things on their behalf.

(6) To appoint a Director as Managing Director, General Manager, Secretary or Departmental Manager in conjunction with his Directorship of the Company.

(7) To accept from any member on such terms and conditions as shall be agreed on the surrender of his shares or any part thereof.

(8) To appoint any person or persons to accept and hold in trust for the Company any property belonging to the Company or in which it is interested or for any other purposes and to execute and do all such deeds and things as may be requisite in relation to any such trust.

(9) To institute, conduct, defend of abandon any legal proceedings by or against the Company or its officers or otherwise concerning the affairs of the Company and also to compound and allow time for payment or satisfaction of any debts due to or of any claims and demands by or against the Company.

(10) To refer claims and demands by or against the Company to arbitration and to observe and perform the awards.

(11) To make and give receipts, releases and other discharges for money payable to the Company and for the claims and demands of the Company.

(12) To act on behalf of the Company in all matters relating to bankruptcy and insolvency.

(13) To determine who shall be entitled to sign bills of exchange, cheques, promissory notes, receipts, endorsements, releases, contracts and documents for or on behalf of the Company.

(14) To invest, place on deposit and otherwise deal with any of the moneys of the Company not immediately required for the purpose thereof, upon securities or without securities and in such manners as the Directors may think fit, and from time to time vary or realize such investments.

(15) To execute in the name and on behalf of the Company in favour of any Director or other person who may incur or be about to incur any personal liability for the benefit of the Company, such mortgages of the Company's property (present and future) as they think fit and any such mortgage may contain a power of sale and such other powers, covenants and provisions as shall be agreed on.

(16) To give any officer or other person employed by the Company a commission on the profits of any particular business or transaction or a share in the general profit of the Company and such commission or share of profit shall be treated as part of the working expenses of the Company.

(17) From time to time, to make, vary and repeal bye-laws for the regulation of the business of the Company, the officers and servants or the members of the Company or any section thereof.

(18) To enter into all such negotiations and contracts and rescind and vary all such contracts and execute and do all such acts, deeds and things in the name and on behalf of the Company as they may consider expedient for or in relation to any of the matter aforesaid or otherwise for the purposes of the Company.

(19) To borrow money for the benefit of the Company's business from any person, firm or company or bank or financial organization of local and abroad in the manner that the Directors shall think fit.

GENERAL MEETINGS

15. A general meeting shall be held within eighteen months from the date of its incorporation and thereafter at least once in every calendar year at such time (not being more than fifteen months after the holding of the last preceding general meeting) and places as may be fixed by the Board of Directors. No business shall be transacted at any general meeting unless a quorum of members is presented at the time when the meeting proceeds to business. save as herein otherwise provided Member holding not less than 50 percent of the issued shares capital (not less than two members) personally present. shall form a quorum for all purposes. And if and when in the case of there are only two number of members in the Company, those two members shall form a quorum.

DIVIDENDS

16. The Company in general meeting may declare a dividend to be paid to the members, but no dividend shall exceed the amount recommended by the Directors. No dividends shall be paid otherwise than out of the profits of the year or any other undistributed profits.

OFFICE STAFF

17. The Company shall maintain an office establishment and appoint a qualified person as General Manager and other qualified persons as office staffs. The remunerations and allowances such as salaries, travelling allowances and other expenditures incidental to the business shall be determined by the Board of Directors, and approved by the general meeting. The General Manager shall be responsible for the efficient operation of the office in every respect and shall be held accountable at all times to the Managing Director.

ACCOUNTS

18. The Directors shall cause to be kept proper books of account with respect to:-

(1) *all sums of money received and expended by the Company and the matters in respect of which the receipts and expenditures take place;*

(2) *all sales and purchases of goods by the Company;*

(3) *all assets and liabilities of the Company.*

19. The books of account shall be kept at the registered office of the Company or at such other place as the Directors shall think fit and shall be opened to inspection by the Directors during office hours.

AUDIT

20. Auditors shall be appointed and their duties regulated in accordance with the provisions of the Myanmar Companies Act or any statutory modifications thereof for the time being in force.

NOTICE

21. A notice may be given by the Company to any member either personally or sending it by post in a prepaid letter addressed to his registered address.

THE SEAL

22. The Directors shall provide for the safe custody of the Seal, and the Seal shall never be used except by the authority of the Directors previously given, and in the presence of one Director at least, who shall sign every instrument to which the Seal is affixed.

INDEMNITY

23. Subject to the provisions of Section 86 (C) of the Myanmar Companies Act and the existing laws, every Director, Auditor, Secretary or other officers of the Company shall be entitled to be indemnified by the Company against all costs, charges, losses, expenses and liabilities incurred by him in the execution and discharge of the duties or in relation thereto.

WINDING-UP

24. Subject to the provisions contained in the Myanmar Companies Act and the statutory modification thereupon, the Company may be wound up voluntarily by the resolution of General Meeting.

❖ ❖ ❖ ❖

We, the several persons, whose names, nationalities, addresses and descriptions are subscribed below, are desirous of being formed into a Company in pursuance of these Articles of Association, and we respectively agree to take the number of shares in the capital of the Company set opposite our respective names.

Sr. No:	Name, Address and Occupation of Subscribers	Nationality & N. R. C No.	Number of shares taken	Signatures
1-	**MR. LIN BO** Block 3, 1218 West Wenyi Road, Hangzhou, China 311121. **(Merchant)**	**Chinese** P.P.No. EA 7897443	**75000**	(signature)
2-	**MR. YANG JIE JIE** Block 3, 1218 West Wenyi Road, Hangzhou, China 311121. **(Merchant)**	**Chinese** P.P.No. G 50202694	**75000**	(signature)

Yangon. Dated the 10th day of July , 2017.

It is hereby certified that the persons mentioned above put their signatures in my presence.

U YE NOOS (LL.B)
Supreme Court Advocate
) Botataung Pagoda Road, Maba ...
gon. Ph (01) 295132, 397234, 39...

ပုံစံ (၇ - က)

မြေအသုံးပြုခွင့်လျှောက်ထားလွှာ

သို့

ဥက္ကဋ္ဌ

မြန်မာနိုင်ငံရင်းနှီးမြှုပ်နှံမှုကော်မရှင်

စာအမှတ်၊

ရက်စွဲ၊ ၂၀ ခုနှစ်၊ လ ရက်

အကြောင်းအရာ။ **ရင်းနှီးမြှုပ်နှံမှုလုပ်ငန်းဆောင်ရွက်ရန် မြေငှားရမ်းခွင့် သို့မဟုတ် မြေအသုံးပြုခွင့် လျှောက်ထားခြင်း။**

ကျွန်တော်/ကျွန်မသည် ရင်းနှီးမြှုပ်နှံမှုလုပ်ငန်း ဆောင်ရွက်ရန်အတွက် မြေငှားရမ်းခွင့် သို့မဟုတ် မြေအသုံးပြုခွင့်ကို မြန်မာနိုင်ငံရင်းနှီးမြှုပ်နှံမှု နည်းဥပဒေ ၁၁၆ နှင့်အညီ အောက်ပါ အချက်အလက်များကို ဖော်ပြ၍ လျှောက်ထားအပ်ပါသည်-

၁။ မြေ/ အဆောက်အအုံ၏ ပိုင်ရှင်နှင့်စပ်လျဉ်းသောအချက်အလက်များ

(က) ပိုင်ရှင်အမည်/အဖွဲ့အစည်း ဦးခင်မောင်ဟိန်း

(ခ) ဧရိယာအကျယ်အဝန်း (၂. ၅၀၇)ဧက၊ (၁၀,၁၄၅. ၄၇၈)စတုရန်းမီတာ

(ဂ) တည်နေရာ မြေကွက်အမှတ်-(၄၆)၊ မြေတိုင်းရပ်ကွက်အမှတ်(၁၁၂)၊ ဒဂုံမြို့သစ်(အရှေ့ပိုင်း)မြို့နယ်၊ ရန်ကုန်တိုင်းဒေသကြီး။

(ဃ) မူလမြေအသုံးပြုခွင့်ရရှိထားသောကာလ(မြေငှားဂရမ်သက်တမ်း) နှစ်(၆၀)

(င) နှစ်ရှည်ငှားရမ်းခများကိုမတည်ရင်းနှီးငွေအဖြစ်ဖော်ပြခဲ့ခြင်းရှိ-မရှိ ရှိ

(စ) ကနဦးငှားရမ်းသူကသဘောတူ/မတူ တူ

(ဆ) မြေအမျိုးအစား ဂရန်မြေကွက်

၂။ အငှားချထားသူ

(က) အမည်/ကုမ္ပဏီအမည်/ဌာန/အဖွဲ့အစည်း ဦးခင်မောင်ဟိန်း

(ခ) နိုင်ငံသားစိစစ်ရေးကတ်အမှတ် ၁၃/တကန (နိုင်) ၁၂၃၃၉၄

(ဂ) နေရပ်လိပ်စာ အမှတ်(၁၄၂)၊ (၂၁)လမ်း၊ လသာမြို့နယ်၊ ရန်ကုန်တိုင်းဒေသကြီး။

၃။ အငှားချထားခြင်းခံရသူ

(က) အမည်/ကုမ္ပဏီအမည်/ဌာန/အဖွဲ့အစည်း MR. LIN BO

(ခ) နိုင်ငံသားစိစစ်ရေးကတ်အမှတ်/နိုင်ငံကူးလက်မှတ်အမှတ် P.P.NO. EA 7897443

(ဂ) နိုင်ငံသား CHINESE

(ဃ) နေရပ်လိပ်စာ Block 3, 1218 West Wenyi Road, Hangzhou, China 311121.

၄။ ငှားရမ်းလိုသည့်မြေနှင့်စပ်လျဉ်းသည့်အချက်အလက်များ

(က) ရင်းနှီးမြှုပ်နှံသည့်လုပ်ငန်းအမျိုးအစား Manufacturing of Knittedwear on CMP Basis

(ခ) ရင်းနှီးမြှုပ်နှံသည့်အရပ်ဒေသ(များ)၊ မြေကွက်အမှတ်-(၄၆)၊ မြေတိုင်းရပ်ကွက်အမှတ်(၁၁၂)၊ဒဂုံမြို့သစ်(အရှေ့ပိုင်း)မြို့နယ်၊ ရန်ကုန်တိုင်းဒေသကြီး။

(ဂ) တည်နေရာ (ရပ်ကွက်၊ မြို့နယ်၊ ပြည်နယ်/တိုင်းဒေသကြီး) မြေတိုင်းရပ်ကွက်အမှတ်(၁၁၂)၊ ဒဂုံမြို့သစ်(အရှေ့ပိုင်း)မြို့နယ်၊ ရန်ကုန်တိုင်းဒေသကြီး။

(ဃ) မြေဧရိယာအကျယ်အဝန်း (၂. ၅၀၇)ဧက၊ (၁၀,၁၄၅. ၄၇၈)စတုရန်းမီတာ

(င) အဆောက်အအုံအရွယ်အစား/အရေအတွက် Please See Exhibit (3)

(စ) အဆောက်အအုံတန်ဖိုး USD 850,000/- (Please See Exhibit - 3)

၅။ မြေပိုင်ဆိုင်မှု/မြေဂရန်အထောက်အထား(စက်မှုဇုန်မှ အပ)၊မြေပုံနှင့် မြေငှားစာချုပ်(မူကြမ်း) တင်ပြရန်။

၆။ မြေငှားရမ်းခြင်းနှင့်စပ်လျဉ်း၍ အောက်ဖော်ပြပါပုဂ္ဂိုလ်ထံမှ တစ်ဆင့်ငှားရမ်းထားခြင်း ရှိ-မရှိ-

- ☐ နိုင်ငံတော်၏ဥပဒေများနှင့်အညီအစိုးရဌာန၊ အစိုးရအဖွဲ့အစည်းထံမှ နိုင်ငံတော်ပိုင်မြေ သို့မဟုတ် အဆောက်အအုံအသုံးပြုခွင့်အား ယခင်ကပင် ရရှိထားသောပုဂ္ဂိုလ်၊
- ☐ အစိုးရဌာန၊ အစိုးရအဖွဲ့အစည်း၏ ခွင့်ပြုချက်နှင့်အညီနိုင်ငံတော်ပိုင်မြေသို့မဟုတ် အဆောက်အအုံအားတစ်ဆင့်ငှားယူရန် သို့မဟုတ် တစ်ဆင့်လိုင်စင် ရယူရန်အခွင့်ရှိသည့် ပုဂ္ဂိုလ်။

၇။ မြေ/အဆောက်အအုံ ငှားရမ်းခနှုန်း(တစ်နှစ်လျှင်တစ်စတုရန်းမီတာအတွက်)

USD 45,960.00 per annum for first (12) years (USD 4.53 per sq mtr / per year)

မြေအသုံးချမှုပရီမီယံကြေး (Land Use Premium - LUP) (အစိုးရဌာန/အစိုးရအဖွဲ့အစည်းပိုင် မြေငှားရမ်းခြင်းဖြစ်ပါက အငှားချထားခြင်းခံရသူထံမှ ငွေသားဖြင့် LUP တောင်းခံပါမည်။)

တစ်ဧကနှုန်း ....

မူလမြေငှားရမ်းခွင့်ရှိသူ သို့မဟုတ် မြေအသုံးပြုခွင့်ရသူမှ ....တူ..........
ငှားရမ်းရန်သဘောတူ/မတူ

လျှောက်ထားသည့် မြေ သို့မဟုတ် ....နှစ်(၃၂)..........
အဆောက်အအုံ ငှားရမ်း/အသုံးပြုခွင့်သက်တမ်း

စက်မှုဇုန်၊ ဟိုတယ်ဇုန်၊ ကုန်သွယ်ရေးဇုန် ....**ဒဂုံမြို့သစ်(အရှေ့ပိုင်း)မြို့နယ်၊ ရန်ကုန်တိုင်းဒေသကြီး။**..........
အစရှိသည့် သက်ဆိုင်ရာ လုပ်ငန်းဇုန်ဧရိယာ ....
အတွင်းရှိမြေ ဟုတ်/မဟုတ် (ဇုန်ကိုဖော်ပြရန်)

လျှောက်ထားသူလက်မှတ် ....

အမည်.......... **MR. LIN BO**

ရာထူး.......... **Promoter**

ဌာန/ကုမ္ပဏီတံဆိပ်.......... **AIT (MYANMAR) MANUFACTURING COMPANY LIMITED**

Form (7-A)

Application Form for Land Rights Authorization

To,

Chairman

Myanmar Investment Commission

Reference No.

Date . - 9 - 2017.

Subject : : **Application for Land Lease or Land Rights Authorization to be invested**

I do hereby apply with the following information for permit to lease the land or permit to use the land according to the Myanmar Investment Rules 116 :-

1. Particulars relating to Owner of land / building
   - (a) Name of owner / organization .... **U Khin Maung Hein**
   - (b) Area .... **(2.507) acres, (10,145.478 sq mtr)**
   - (c) Location .... **Plot No.(46), Myay Taing Block No.(112), Dagon Myo Thit (East) Township, Yangon Region.**
   - (d) Initial period permitted to use the land (Validity of land grant) .... **(60) years**
   - (e) Payment of long term lease as equity Yes (✓) No ( )
   - (f) Agreed by Original Lessor Yes (✓) No ( )
   - (g) Type of Land .... **Garan**

2. Lessor
   - (a) Name / Company's name / Department / organization **U Khin Maung Hein**
   - (b) National Registration Card No .... **13/Ta Ka Na (Naing) 123394**
   - (c) Address .... **No.(142), 21st Street, Latha Township,Yangon Region.**

3. Lessee
   - (a) Name / Company's name / Department / Organization .... **MR. LIN BO** **AIT (MYANMAR) MANUFACTURING COMPANY LIMITED**
   - (b) National Registration Card No./Passport No .... **P.P.No. EA 7897443**
   - (c) Citizenship .... **CHINESE**
   - (d) Address .... **Block 3, 1218 West Wenyi Road, Hangzhou, China 311121.**

4. Particulars of the proposed Land Lease
   - (a) Type of Investment .... **Manufacturing of Knittedwear on CMP Basis**
   - (b) Investment Location(s) .... **Plot No.(46), Myay Taing Block No.(112), Dagon Myo Thit (East) Township, Yangon Region.**

(c) Location (Ward, Township, State / Region) **Dagon Myo Thit (East) Township, Yangon Region.**

(d) Area of Land **(2.507) acres, (10,145.478 sq mtr)**

(e) Size and Number of Building(s) **Please See Exhibit (3)**

(f) Value of Building **USD 850,000/- (Please See Exhibit - 3)**

5. To enclose land ownership and Land Grant, ownership evidences (except Industrial Zone), Land map and Land Lease Agreement (Draft).

6. Whether it is sub - leased from the following person in regarding to Land Lease or not -

- ☐ Person who has the rights to use the land or Building of the Government from Government Department and Organization in accordance with the national laws.
- ☐ Authorized Person to get the Sub License or Sub Lease of the building or land owned by the Government in accordance with the permission of the Government department and Organization.

7. Land / Building lease rate (per square meter per year) ...

USD 45,960.00 per annum for first (12) years (USD 4.53 per sq mtr / per year)

8. Land Use Premium - (LUP) (If it is leased from the land belonged to Government Department/ Organization, the LUP shall be paid in cash by the Lessee.)

Rate per Acre : ...

9. Whether it is agreed by original land lessor or land tenant not **yes**

10. Proposed land or building use / lease period **(32) years**

11. Whether it is the land located ...
in the relevant business zone ...
area such as Industrial zone ...
Hotel Zone, Trade Zone and etc ...
or not (To describe Zone) ...

Signature ...

Name of Investor **MR. LIN BO**

Designation **Promoter**

Department / Company **AIT (MYANMAR) MANUFACTURING COMPANY LIMITED**

(Seal / Stamp)

သက်သေခံကတ်ပြားအမှတ် — ၂၆၆/ — ဥဒဘ(နိုင်)

[redacted] အလုပ်အကိုင် — ကျောင်းသား

နေရပ်လိပ်စာ — ၇၂၊ ၁၃လမ်း ချမ်းမြေ့ ...

ကိုင်ဆောင်သူလက်မှတ် —

မှတ်ချက်။ (၁) ခရီးသွားသည့်အခါ တစ်ပါတည်းယူဆောင်သွားရမည်။

(၂) ပျောက်ဆုံးပျက်စီးသည့်အခါ ဆက်ဆိုင်ရာ ပြည်သူ့ရဲစခန်း၊ မြို့နယ်လူဝင်မှုကြီးကြပ်ရေးနှင့် ပြည်သူ့အင်အားဦးစီးဌာနရုံး ထံသို့ သတင်းပေးပို့ရမည်။

အရပ်- ၅ ၇

သွေးအုပ်စု- O အို

ထင်ရှားသည့် ဘယ်ဘက်နား

အမှတ်အသား- ပေါ်မှဲ့မည်း

ခြောက်



အမှတ်- ၇/ ... ၁၂၃၃၄၈

ရက်စွဲ- 19 APR 199[illegible]

အမည်- ခင်မောင်ဟိန်

ဖခင်၏အမည်- ဦး [illegible] (၎)ဇော်ဝေ

မွေးသက္ကရာဇ်- [illegible]

လူမျိုး- [illegible]


ကိုးကွယ်သည့်ဘာသာ- ဗုဒ္ဓ

ထုတ်ပေးသူ၏လက်မှတ်


အမည်- ဦး [illegible]

ရာထူး- မြို့ [illegible]

[illegible]

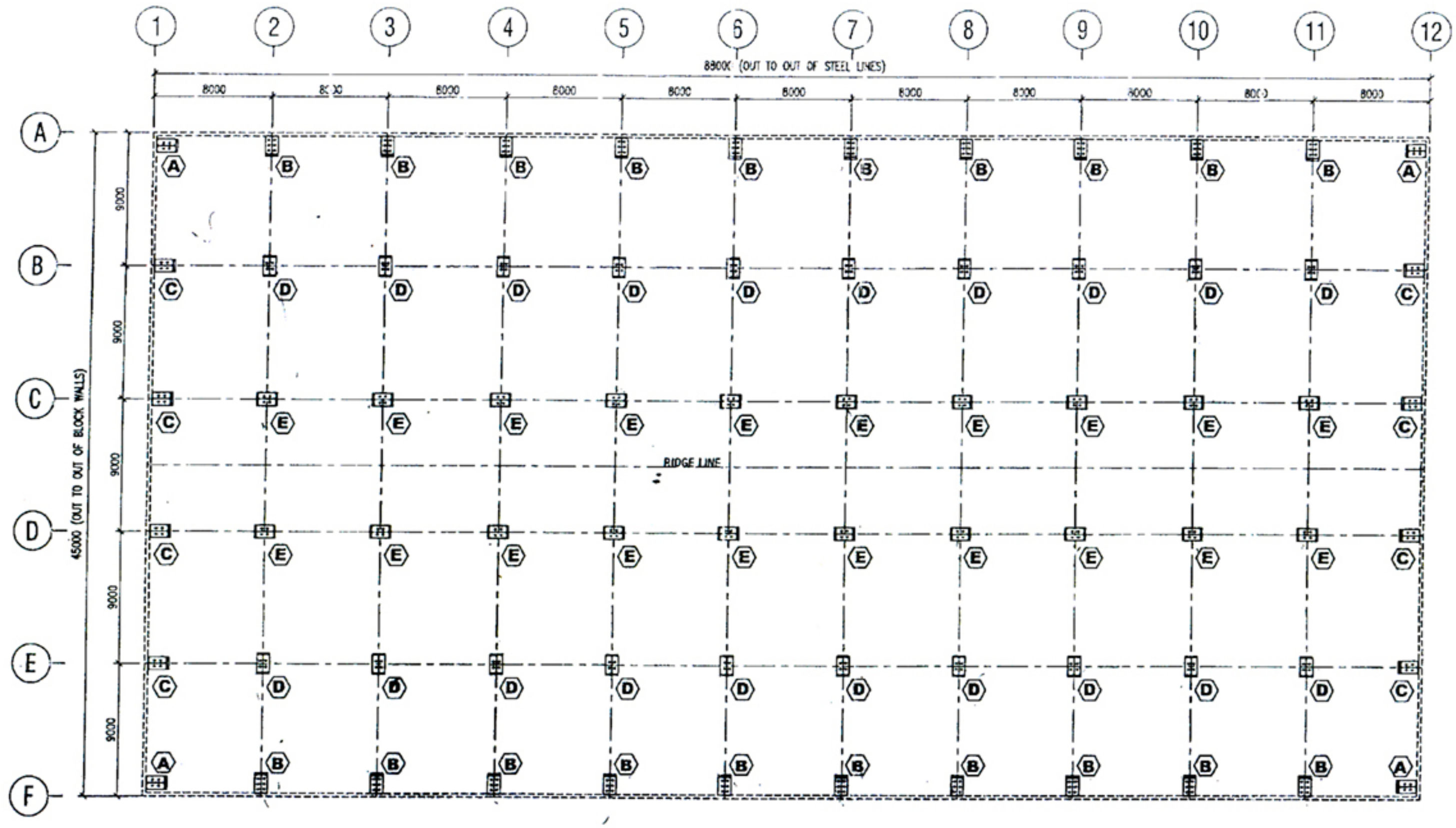

ANCHOR BOLT PLAN

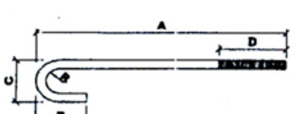

QTY.	SYM.	SIZE	COMPONENT ID	A (mm)	B (mm)	C (mm)	R (mm)	D (mm)
48	⊘	M20	AB:0002:00	500	110	100	40	125
280	●	M24	AB:0003:00	800	140	128	40	125
--	۞	M30	AB:0004:00	900	170	160	50	150
--	⊕	M36	AB:0005:00	1000	210	192	60	200


ANCHOR BOLT SCHEDULE

DRW: PTT.	SES: PHS.	CHK: LTN.	APP: VTT.
REV. NO	DATE	DESCRIPTION	CO.No
1	10.03.2014	ISSUED FOR CONSTRUCTION	01
0	14.02.2014	ISSUED FOR APPROVAL	00


BLDG. NAME: GARMENT FACTORY
CUSTOMER: KMH CO.,LTD.
PROJECT: GARMENT FACTORY
LOCATION: YANGON,MYANMAR
DWG. NAME: ANCHOR BOLT PLAN

PEB STEEL
BUILDING FOR LIFE


QUOTE NO. Q09682/13
JOB NO. J01413/14
BLDG. NO. B01
DWG. NO. AB1

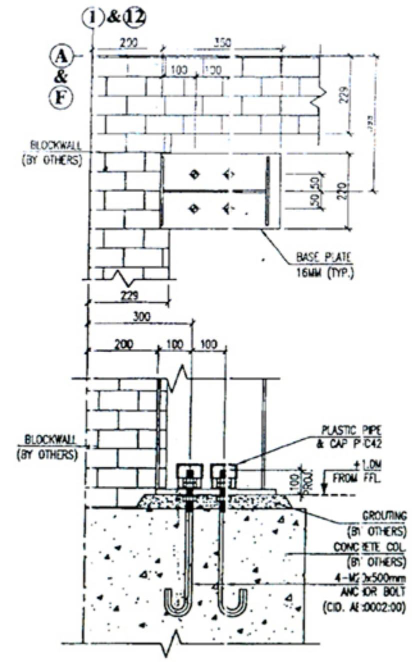


ANCHOR BOLT DETAIL - A

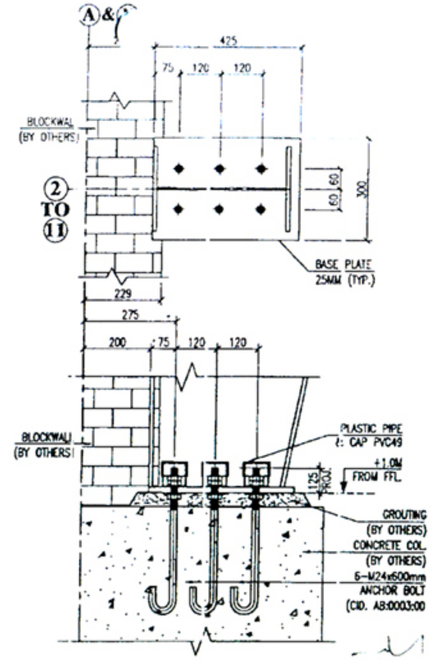


ANCHOR BOLT DETAIL - B

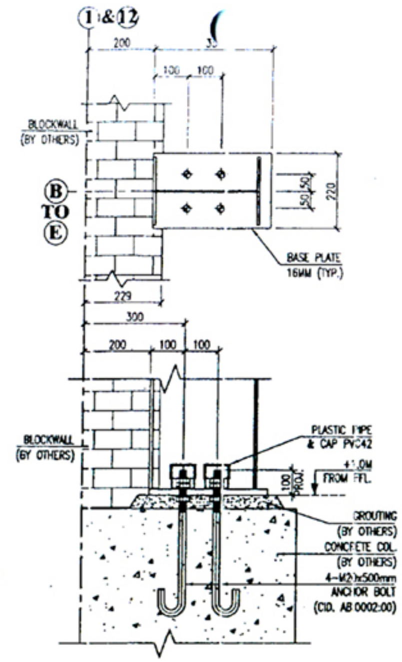

ANCHOR BOLT DETAIL - C

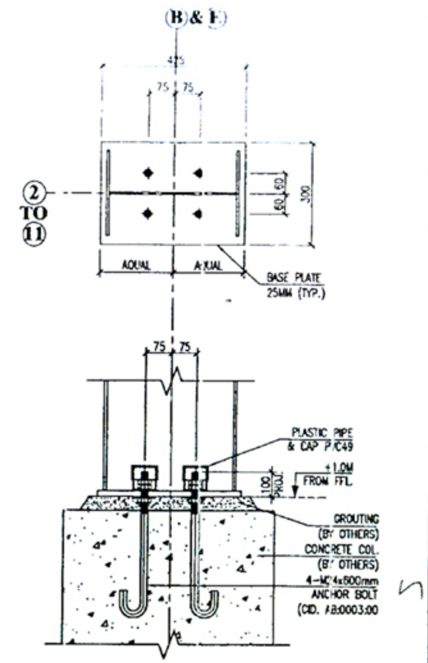

ANCHOR BOLT DETAIL - D

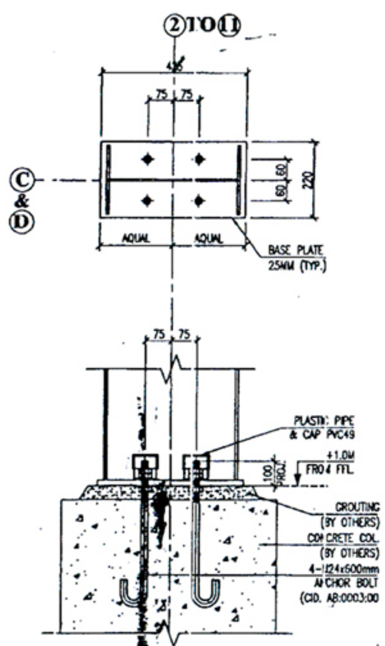



ANCHOR BOLT DETAIL - E

DRN: PTT.	DES: PHS.	CHK: LTN.	APP: VTT.
1	10.03.2014	ISSUED FOR CONSTRUCTION	01
0	14.02.2014	ISSUED FOR APPROVAL	00
REV. NO	DATE	DESCRIPTION	CO.No
BLDG NAME	GARMENT FACTORY		
CUSTOMER	KMH CO.,LTD.		
PROJECT	GARMENT FACTORY		
LOCATION	YANGON,MYANMAR		
DWG NAME	ANCHOR BOLT DETAIL		
QUOT NO.	Q09382/13		
JOB NO.	J01413/14		
BLDG NO.	B01	DWG NO.	AB2


PEB STEEL
BUILDING FOR LIFE


SIGN CONVENTION	WIND COLUMN REACTION AT GL.1&12

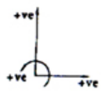

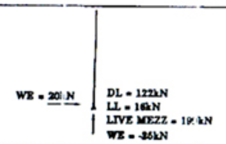

ENDWALL BRACING REACTION AT GL.1&12

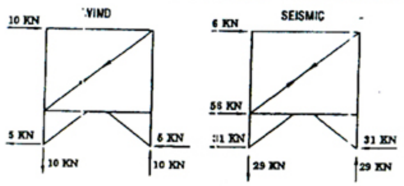


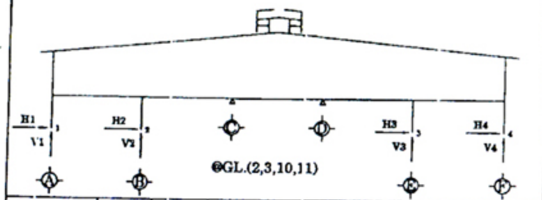


@GL.(2,3,10,11)


LOAD CASE	H1(KN)	V1(KN)	H2(KN)	V2(KN)	H3(KN)	V3(KN)	H4(KN)	V4(KN)
DEAD	3	153	6	248	-6	248	-3	153
LIVE	-28	80	6	-16	-6	-16	28	80
WIND LEFT	20	-103	-10	20	3	17	-43	-78
WIND RIGHT	43	-78	-3	17	10	20	-20	-103
WIND END	41	-110	-8	22	8	22	-41	-110
LIVE MEZZ	33	179	5	460	-5	460	-33	179
SEISMIC LEFT	-79	-55	-59	46	-59	-46	-79	55
SEISMIC LEFT	79	55	59	-46	59	46	79	-55

SIGN CONVENTION	SIDEWALL BRACING REACTION AT GL.A&F

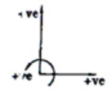

SIDEWALL BRACING REACTION AT GL.A&F

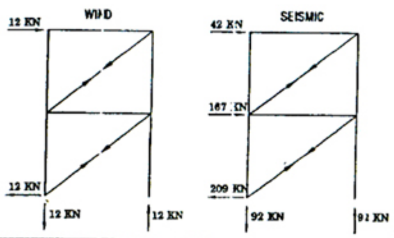


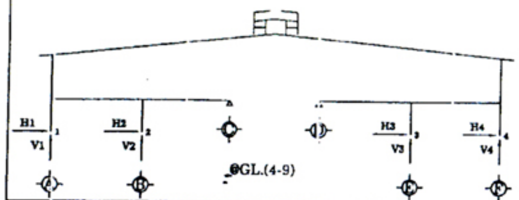


@GL.(4-9)

LOAD CASE	H1(KN)	V1(KN)	H2(KN)	V2(KN)	H3(KN)	V3(KN)	H4(KN)	V4(KN)
DEAD	47	161	23	243	-23	243	-47	161
LIVE	49	80	30	-22	-30	-22	-49	80
WIND LEFT	-78	-120	-45	33	38	30	56	-96
WIND RIGHT	-56	-96	-38	30	45	33	78	-120
WIND END	-73	-130	-49	37	49	37	73	-130
LIVE MEZZ	21	176	2	463	-2	463	-21	176
SEISMIC LEFT	-62	-44	-46	37	-46	-37	-62	44
SEISMIC LEFT	62	44	46	-37	46	37	62	-44

SIGN CONVENTION	

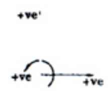

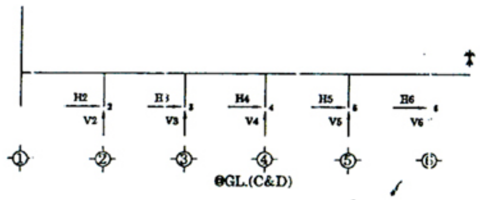

@GL.(C&D)

LOAD CASE	H2(KN)	V2(KN)	H3(KN)	V3(KN)	H4(KN)	V4(KN)	H5(KN)	V5(KN)	H6(KN)	V6(KN)
DEAD	-1	222	-1	204	1	110	1	111	1	111
LIVE	-1	1	1	-1	-1	1	1	-1	1	1
LIVE MEZZ	-1	407	-2	375	1	198	1	199	1	198
SEISMIC LEFT	-72	-24	-75	8	-64	2	-63	-1	63	1
SEISMIC RIGHT	72	24	75	-8	64	-2	63	1	53	-1

DRN: PTT.	DSG: PHS.	CHK: LTN.	APP: VTT.

REV. NO	DATE	DESCRIPTION	CO.No
1	10.03.2014	ISSUED FOR CONSTRUCTION	01
0	14.02.2014	ISSUED FOR APPROVAL	00

BLDG NAME: GARMENT FACTORY

CUSTOMER: KMH CO.,LTD.

PROJECT: GARMENT FACTORY

LOCATION: YANGON,MYANMAR

DRG NAME: REACTION


PEB STEEL
BUILDING FOR LIFE

QUOTE NO. Q09382/13

JOB NO. J01-13/14

BLDG NO. B01

DRG NO. AB3

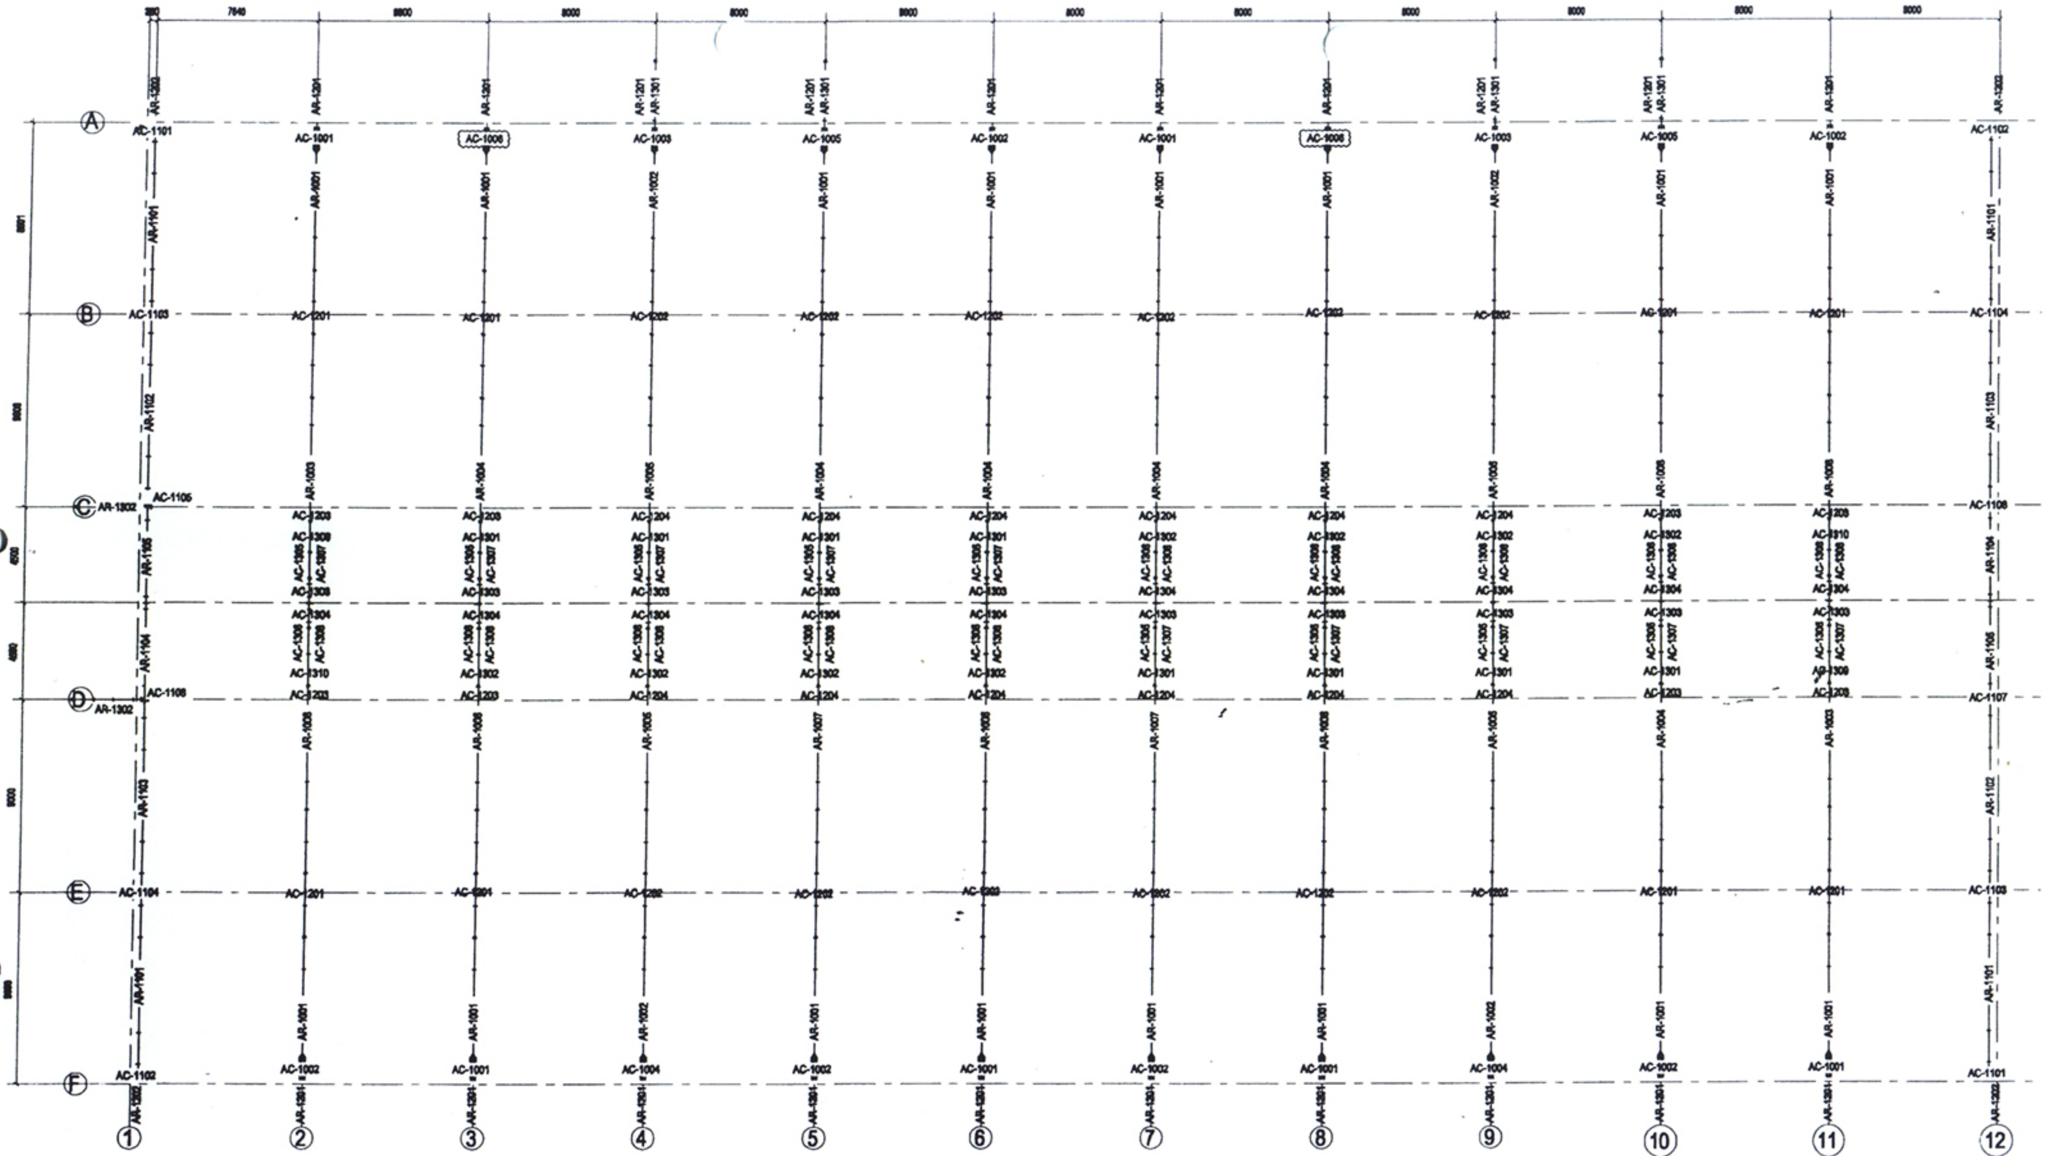


PART MARK PLAN

REV. NO	DATE	DESCRIPTION	CO.No	DRN
1	13.05.2014	ISSUED FORCONSTRUCTION	03	MAD
0	25.03.2014	ISSUED FORCONSTRUCTION	02	MAD


BLDG. NAME	GARMENT FACTORY
CUSTOMER	KMH CO.,LTD.
PROJECT	GARMENT FACTORY
LOCATION	YANGON,MYANMAR
DWG. NAME	PART MARK PLAN
QUOTE NO.	Q09682/13
JOB NO.	J01413/14
BLDG NO	B01
DWG. NO.	E0(

PEB STEEL
BUILDING FOR LIFE

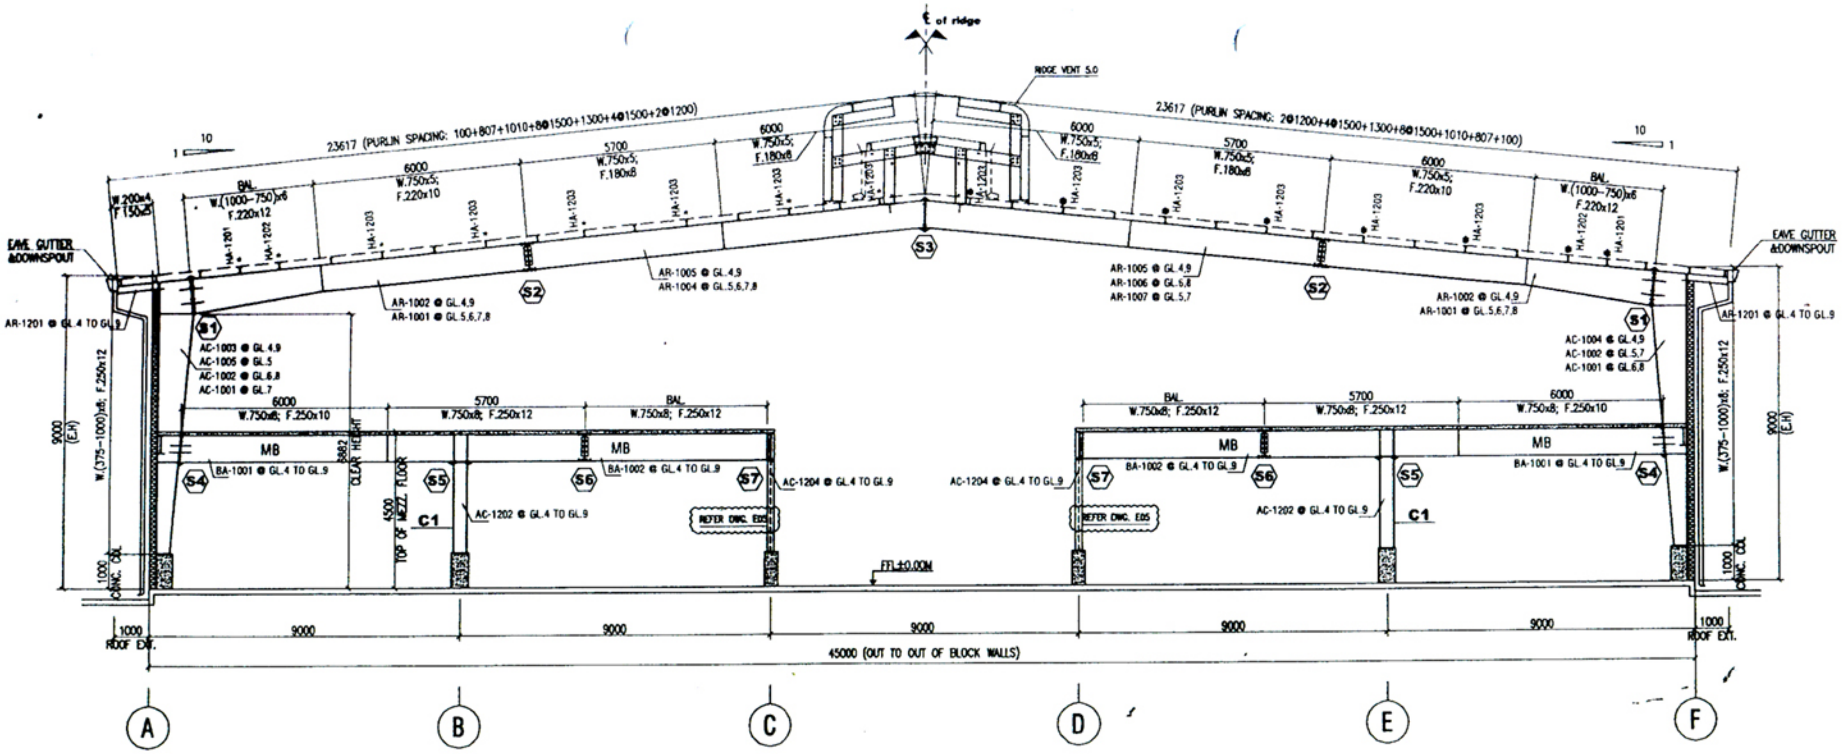


CROSS SECTION AT GL.4 TO GL.9


NOTE:
- * : SINGLE FLANGE BRACE LOCATION
- C1 : W.375x6; F.250x14

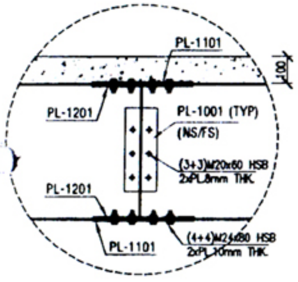


DETAIL S6

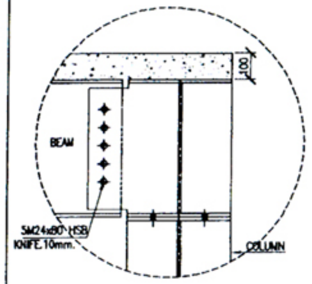


DETAIL S7

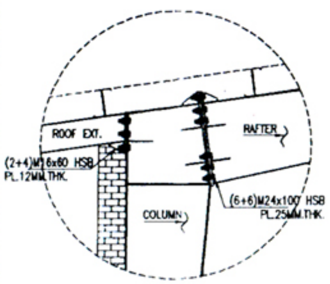


DETAIL S1

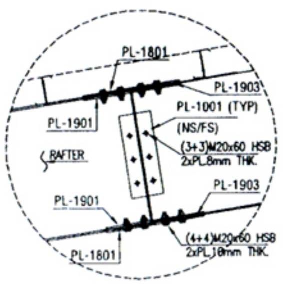


DETAIL S2

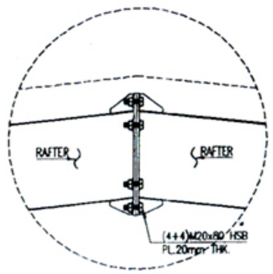

DETAIL S3

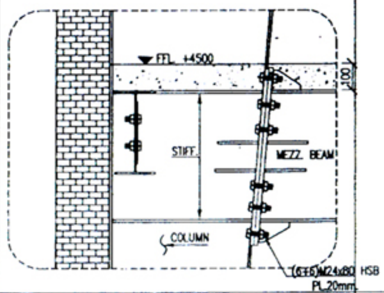

DETAIL S4

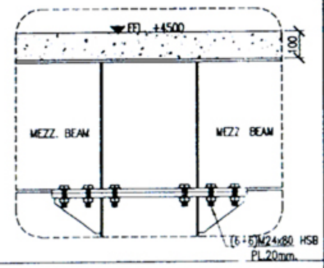


DETAIL S5

REV. NO	DATE	DESCRIPTION	CO.No	DRN	CHK
1	25.03.2014	ISSUED FOR CONSTRUCTION	02	MAD	BHK
0	14.02.2014	ISSUED FOR APPROVAL	00	PTT	LTN


BLDG. NAME	GARMENT FACTORY
CUSTOMER	KMH CO.,LTD.
PROJECT	GARMENT FACTORY
LOCATION	YANGON,MYANMAR
DWG. NAME	CROSS SECTION AT GL.4 TO GL.9
QUOTE NO.	Q09682/13
JOB NO.	J01413/14
BLDG. NO.	B01
DWG. NO.	E01

PEB STEEL
BUILDING FOR LIFE

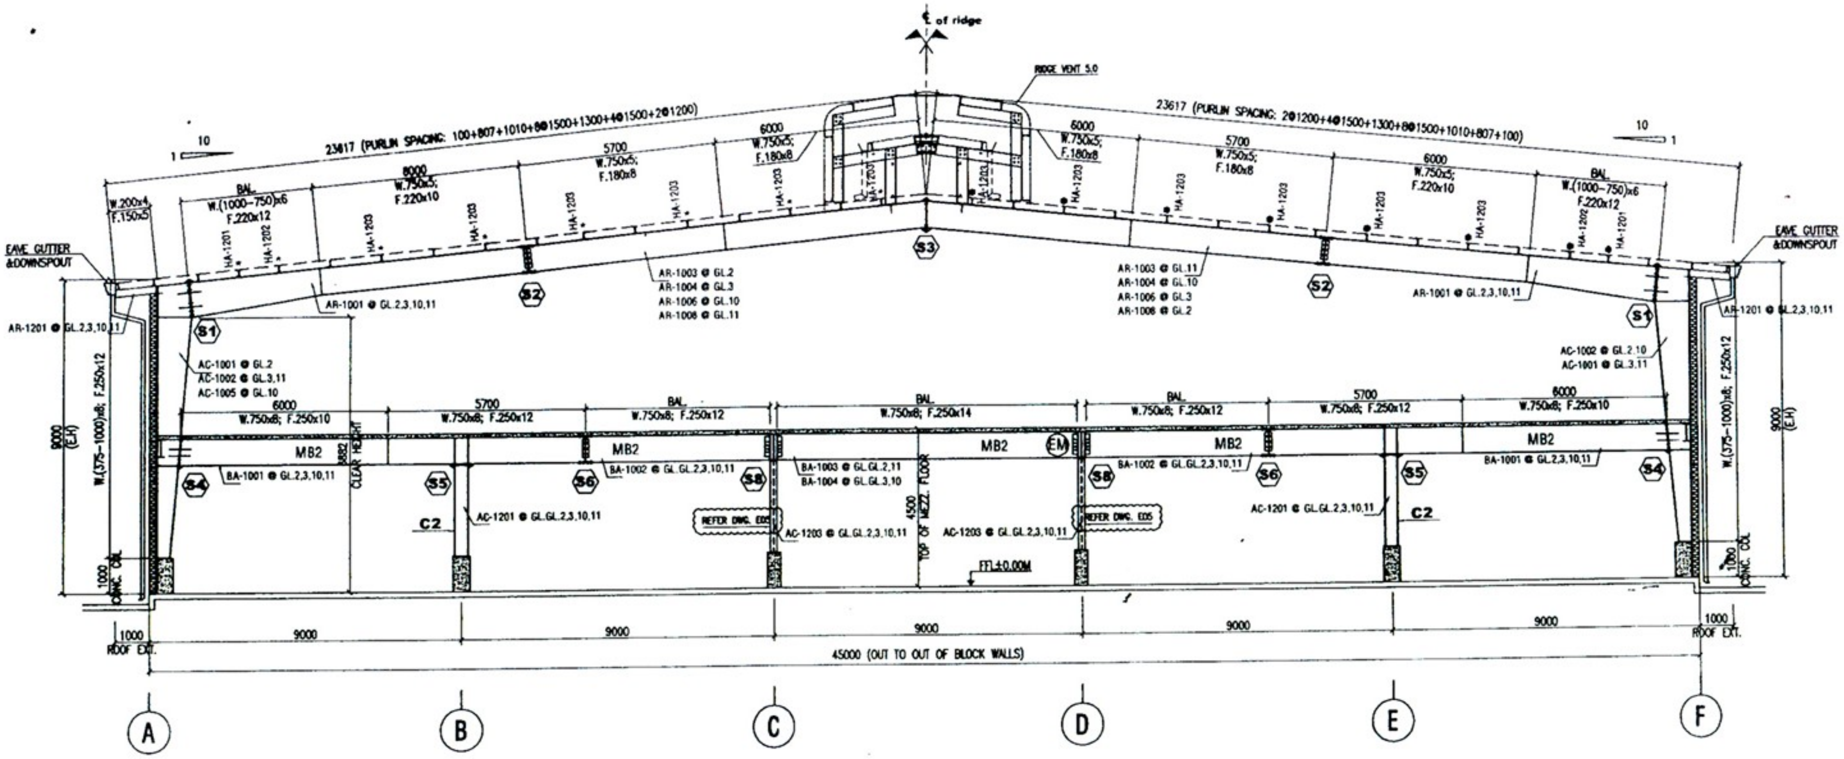

CROSS SECTION AT GL.2; 3; 10; 11

NOTE:
- * : SINGLE FLANGE BRACE LOCATION
- DETAIL S1; S2; S3; S4; S5; S6 REFER DWG. ED1
- C2 : W.375x5; F.250x10
- ⊖ DENOTES ERECTION MARK

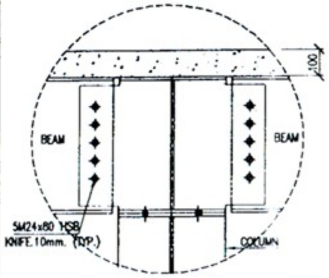


DETAIL S8

REV. NO	DATE	DESCRIPTION	CO.No	DRN	CHK
1	25.03.2014	ISSUED FORCONSTRUCTION	02	MAD	SHK
0	14.02.2014	ISSUED FOR APPROVAL	00	PTT.	LTN.

BLDG. NAME	GARMENT FACTORY
CUSTOMER	KMH CO.,LTD.
PROJECT	GARMENT FACTORY
LOCATION	YANGON,MYANMAR
DWG. NAME	CROSS SECTION AT GL.2; 3; 10; 11
QUOTE NO.	Q09682/13
JOB NO.	J01413/14
BLDG. NO.	B01
DWG. NO.	E02


PEB STEEL
BUILDING FOR LIFE

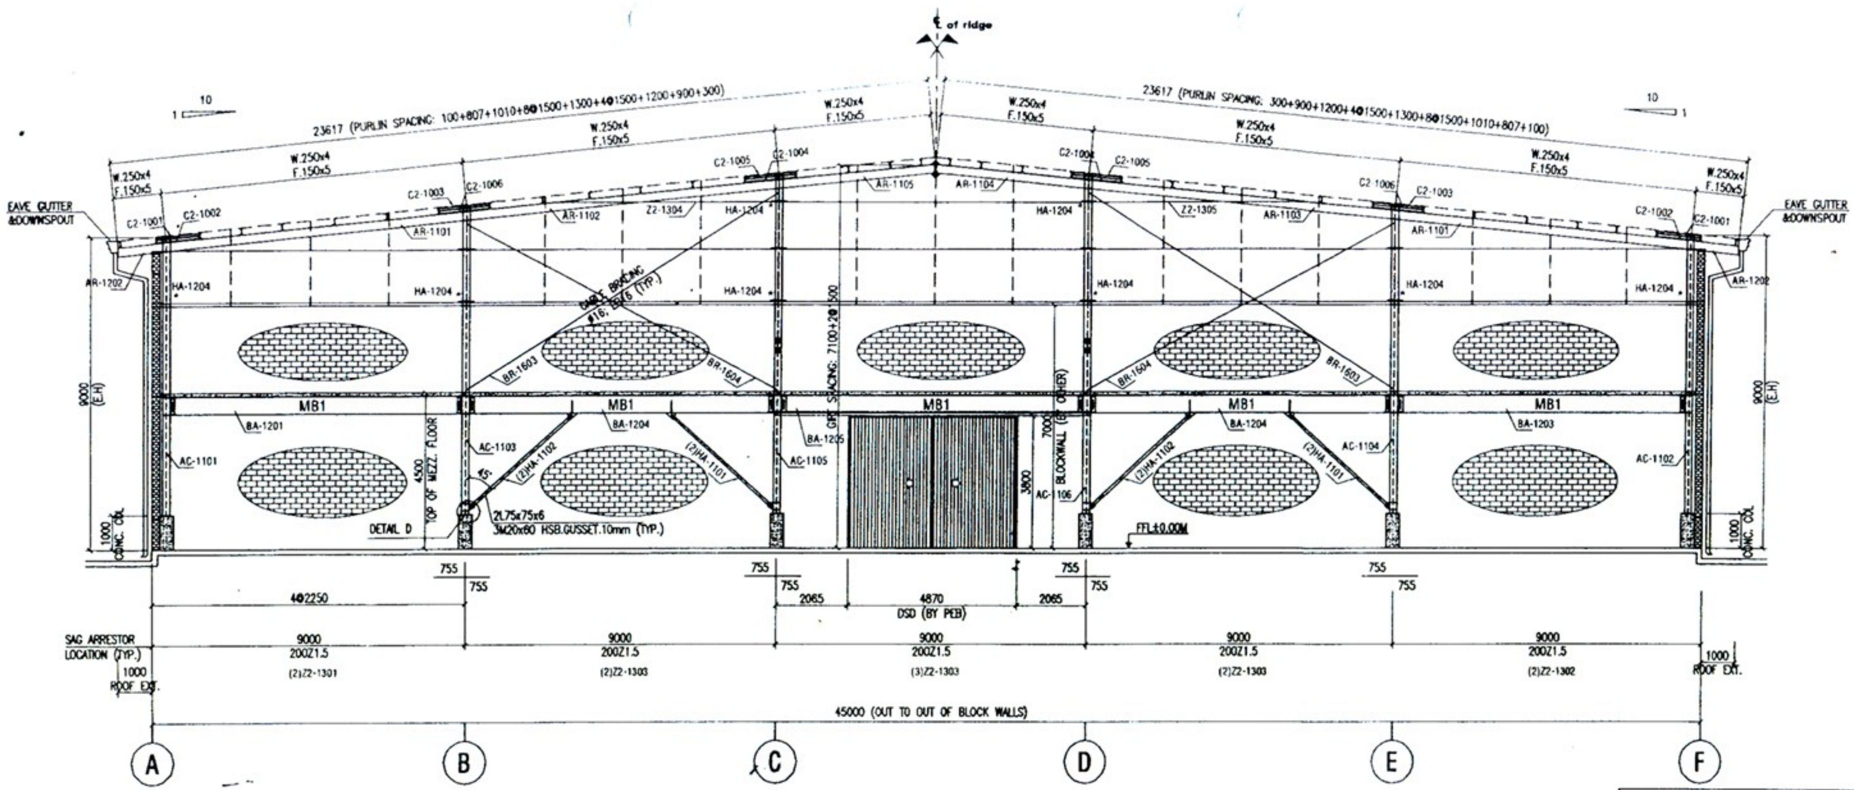


ENDWALL FRAMING AT GL.1

NOTE:
- * : SINGLE FLANGE BRACE LOCATION
- MB1 : W.500x6; F.250x12


(- SECTION & CONNECTION SAME MAIN FRAME AT GL.12)

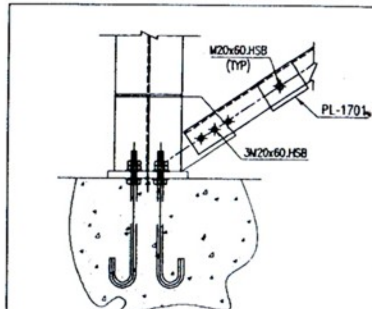


DETAIL D

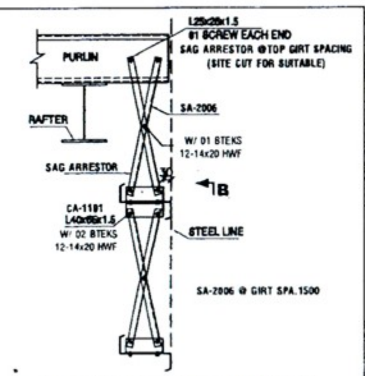


SAG ARRESTOR DETAIL

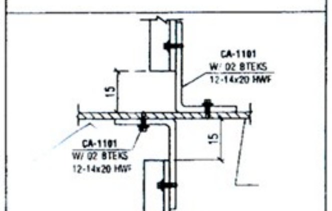

VIEW B-B

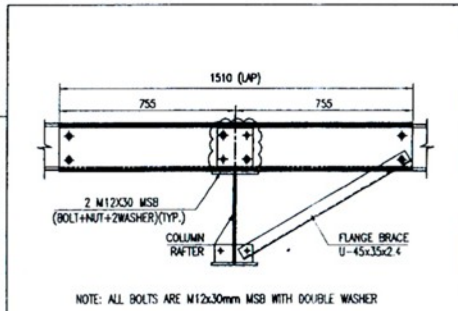

FLANGE STAY WITH LAP

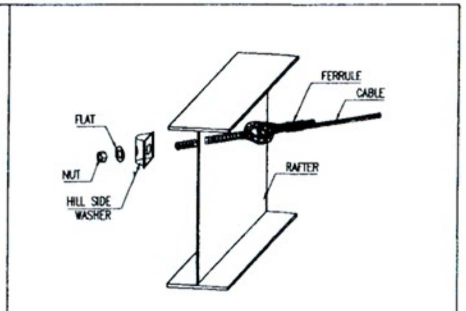


CABLE BRACING DETAIL

REV. NO	DATE	DESCRIPTION	CO.No	DRW	CHK
1	25.03.2014	ISSUED FOR CONSTRUCTION	02	MAD	SHK
0	14.02.2014	ISSUED FOR APPROVAL	00	PTT.	LTN.

BLDG. NAME: GARMENT FACTORY
CUSTOMER: KMH CO.,LTD.
PROJECT: GARMENT FACTORY
LOCATION: YANGON,MYANMAR
DRG. NAME: ENDWALL FRAMING AT GL.1


PEB STEEL
BUILDING FOR LIFE

QUOTE NO. Q09682/13
JOB NO. J01413/14
BLDG. NO. B01
DRG. NO. E03

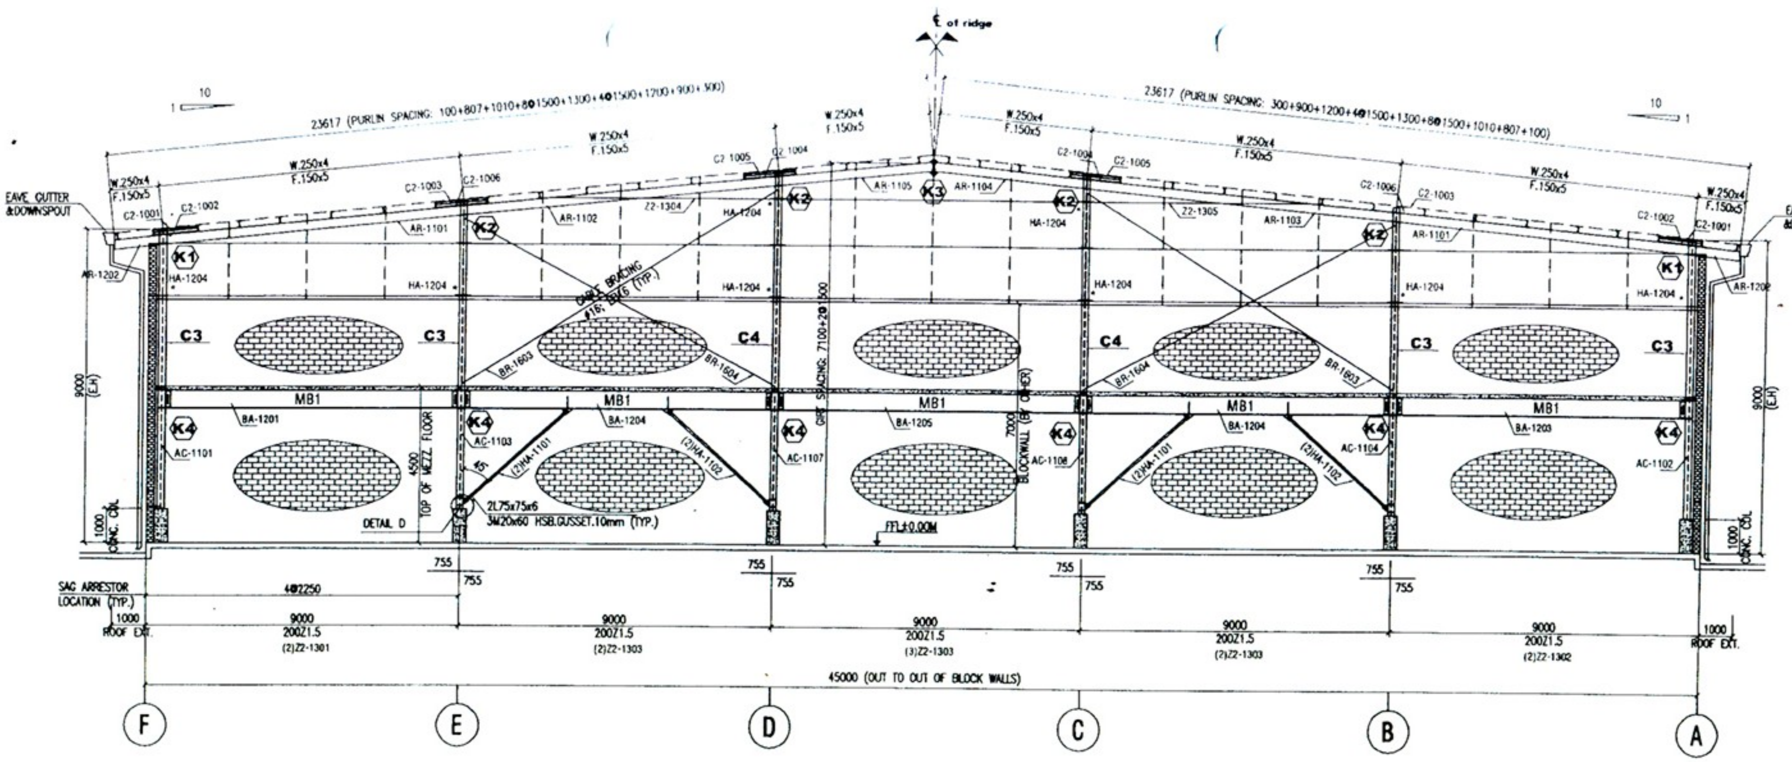


ENDWALL FRAMING AT GL.12


NOTE:
- * : SINGLE FLANGE BRACE LOCATION
- C3 : W.300x4; F.200x8
- C4 : W.300x5; F.200x10
- MB1 : W.500x6; F.250x12

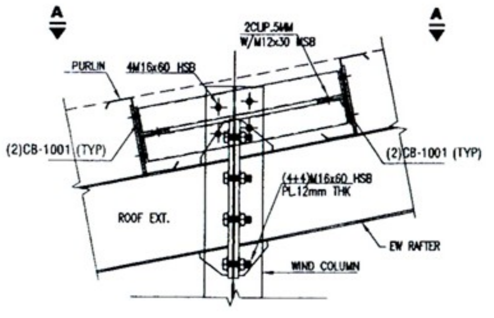


DETAIL K1

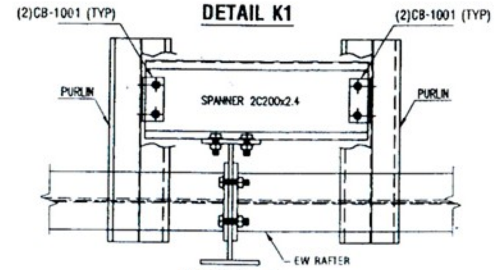


VIEW A - A

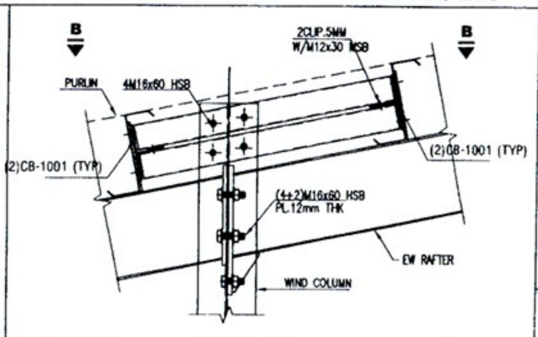


DETAIL K2

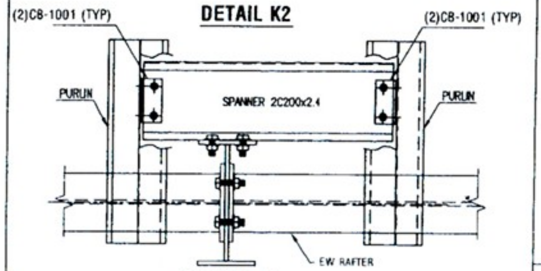


VIEW B - B

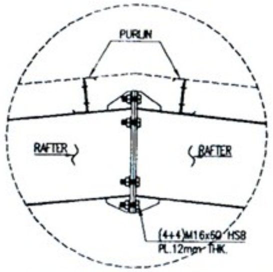

DETAIL K3

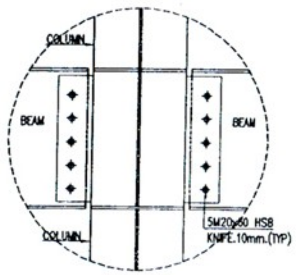

DETAIL K4

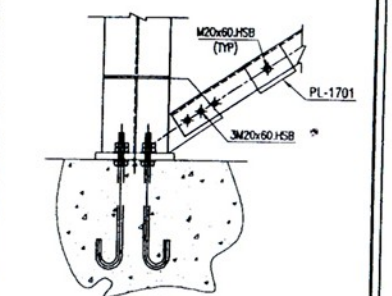


DETAIL D

REV. NO	DATE	DESCRIPTION	CO. No.	DRN	CHK
1	25.03.2014	ISSUED FORCONSTRUCTION	02	MAD	SHK
0	14.02.2014	ISSUED FOR APPROVAL	00	PTT.	LTN.


BLDG. NAME	GARMENT FACTORY
CUSTOMER	KMH CO.,LTD.
PROJECT	GARMENT FACTORY
LOCATION	YANGON,MYANMAR
DWG. NAME	ENDWALL FRAMING AT GL.12
QUOTE NO.	Q09682/13
JOB NO.	J01413/14
BLDG. NO.	B01
DWG. NO.	E04

PEB STEEL
BUILDING FOR LIFE

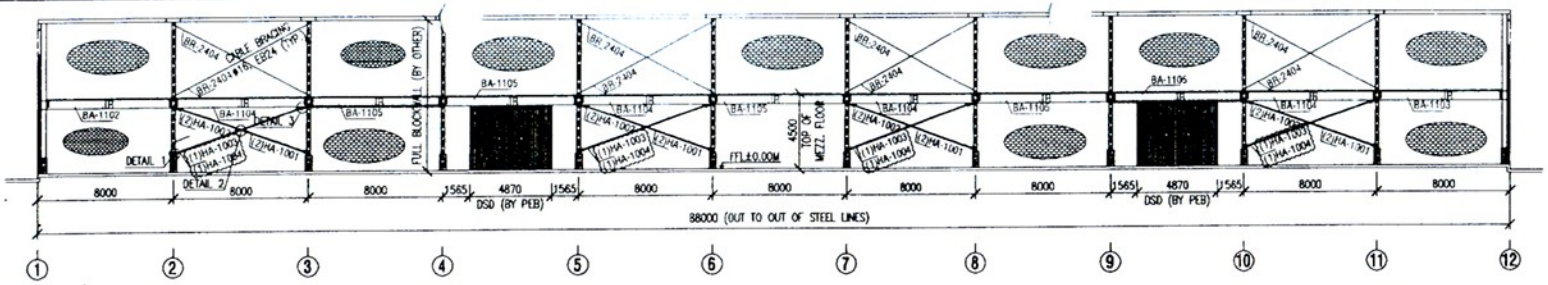


CROSS SECTION AT GL.A

NOTE:
- JB REFER DWG. E06

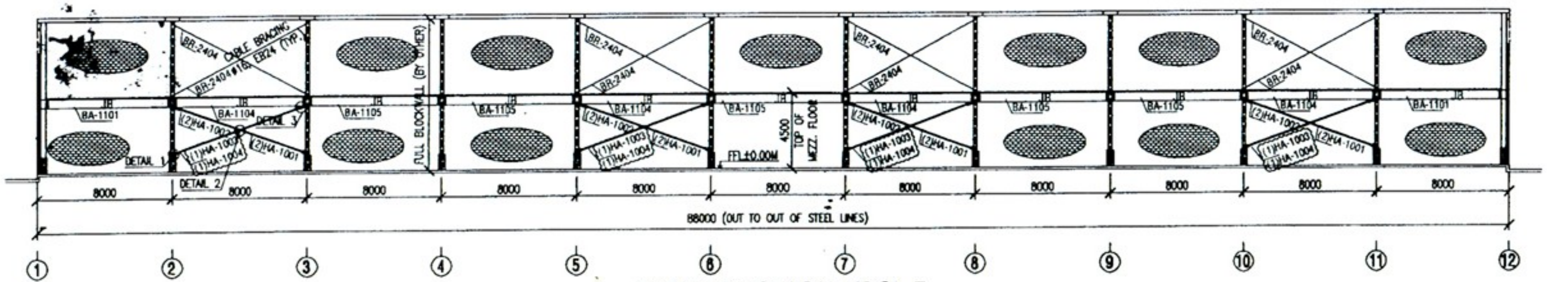


CROSS SECTION AT GL.F

NOTE:
- JB REFER DWG. E06

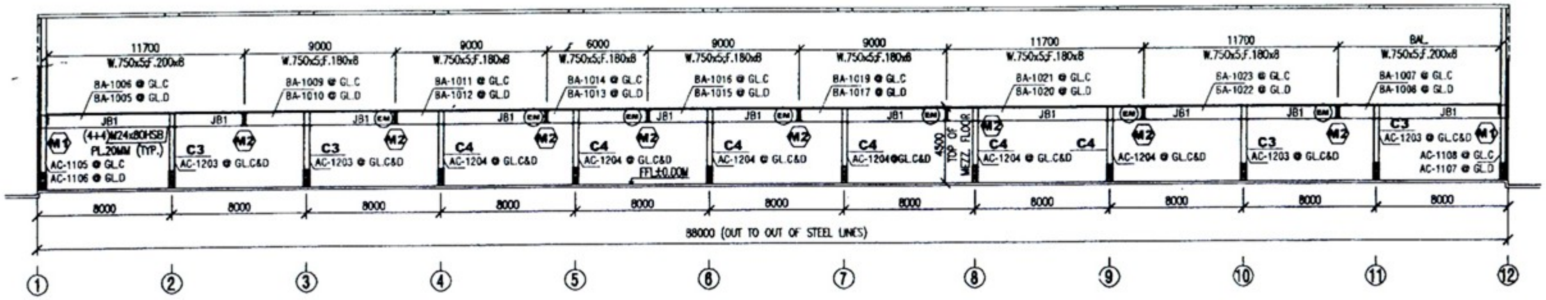


CROSS SECTION AT GL.C & GL.D


NOTE:
- C3 : W.375x5; F.200x10
- C4 : W.375x5; F.200x8
- (EM) DENOTES ERECTION MARK

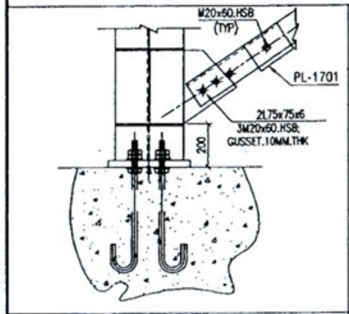


DETAIL 1

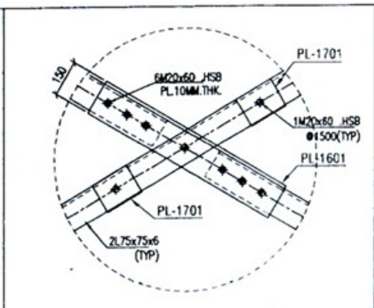


DETAIL 2

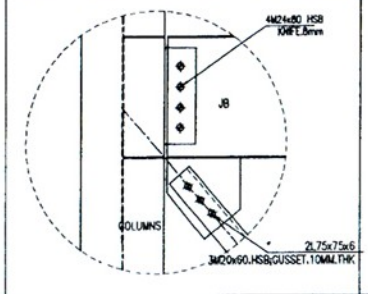

DETAIL 3

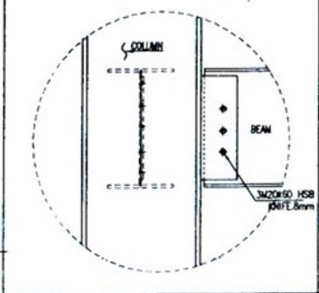

DETAIL M1

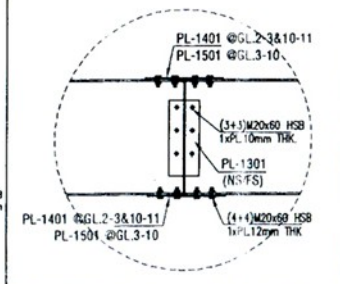


DETAIL M2

REV. NO	DATE	DESCRIPTION	CO.No	DWN	CHK
1	25.03.2014	ISSUED FOR CONSTRUCTION	02	MAD	SHK
0	14.02.2014	ISSUED FOR APPROVAL	00	PTT.	LTN.

BLDG. NAME	GARMENT FACTORY
CUSTOMER	KMH CO.,LTD.
PROJECT	GARMENT FACTORY
LOCATION	YANGON,MYANMAR
DWG. NAME	CROSS SECTION AT GL.A; F; C; D
QUOTE NO.	Q09682/13
JOB NO.	J01413/14
BLDG. NO.	B01
DWG. NO.	E05

PEB STEEL
BUILDING FOR LIFE

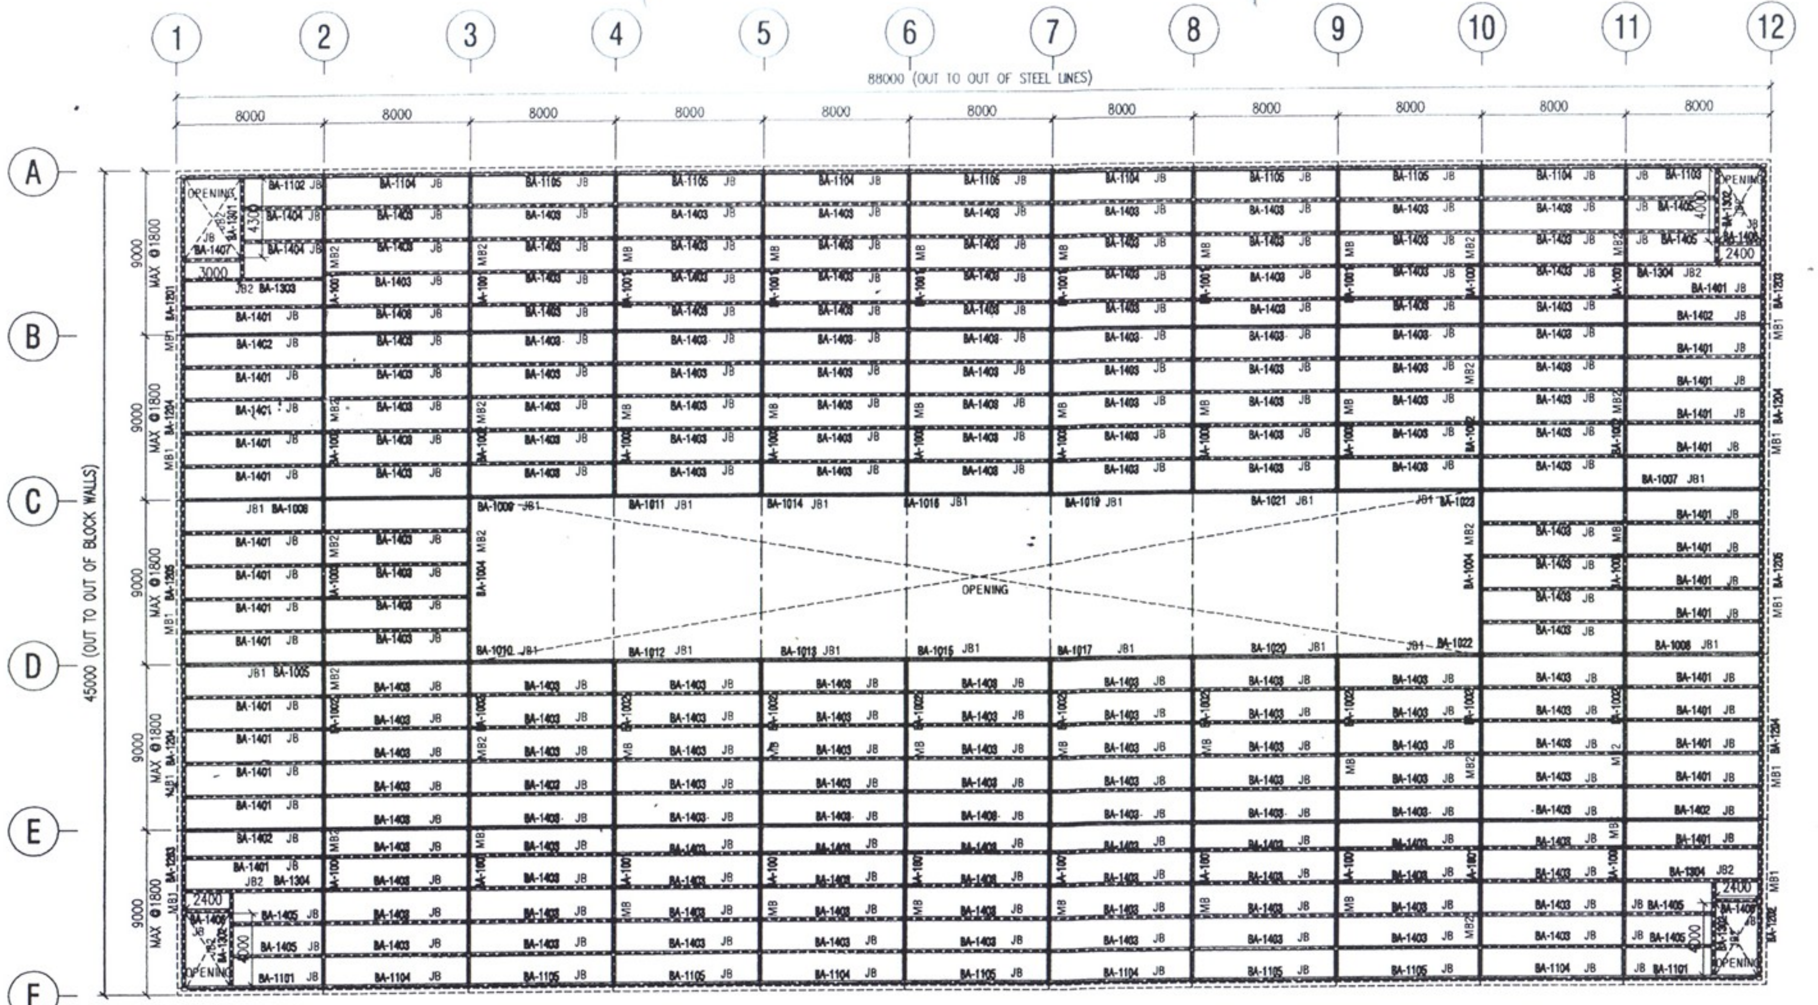


MEZZANINE PLAN AT LEVEL 4400

MEZZANINE DESIGN SUMMARY

Mezzanine Live Load	5.0 kN/m²	
Dead Load (Excluding Joists & Beams)	2.5 kN/m²	
Additional Load (Collateral Load) on columns	N/A kN/m²	
Total Load (Excluding Joists & beams)	7.5 kN/m²	
Decking:		By Other
Total Concrete (T)	100 mm	By Other

BEAM	SIDE	STD. END CONNECTION	REMARKS
MB	SEE DWG. E01		NA
MB1	SEE DWG. E03; E04		NA
MB2	SEE DWG. E02		NA
JB	500x4 W. + 150x8 F.	2M20x60 HSB/ KNIFE 6MM THK. (EXCLUDING BRACING LOCATION)	NA
JB1	SEE DWG. E05		NA
JB2	500x5 W. + 180x10 F.	3M20x60 HSB/ KNIFE 8MM THK.	NA

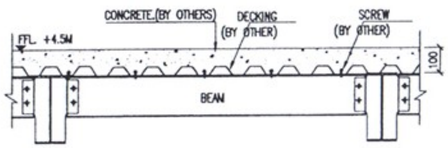


SECTION (TYP.)

REV. NO	DATE	DESCRIPTION	CO.No	DRN	CHK
1	25.03.2014	ISSUED FORCONSTRUCTION	02	MAD	SHK
0	14.02.2014	ISSUED FOR APPROVAL	00	PTT.	LTN.


BLDG. NAME	GARMENT FACTORY
CUSTOMER	KMH CO.,LTD.
PROJECT	GARMENT FACTORY
LOCATION	YANGON,MYANMAR
DRG. NAME	MEZZANINE PLAN
QUOTE NO.	Q09682/13
JOB NO.	J01413/14
BLDG. NO.	B01
DRG. NO.	E06

PEB STEEL
BUILDING FOR LIFE

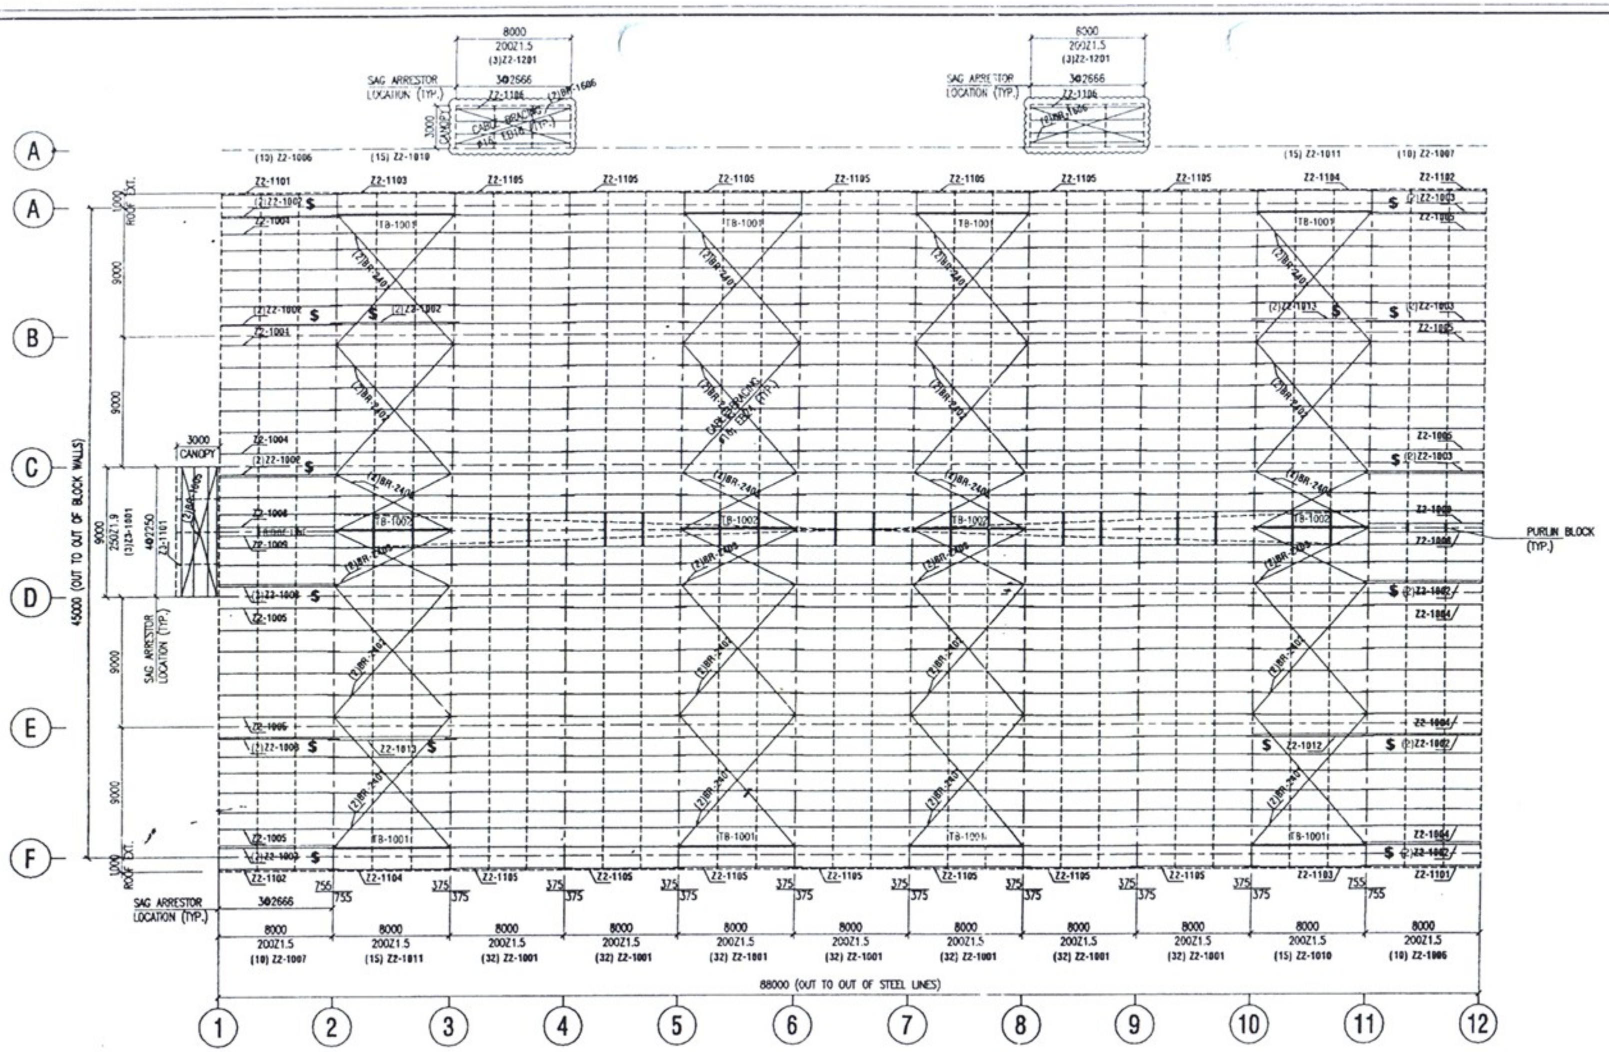


ROOF FRAMING PLAN

NOTE:
- TB: TUBE 2x200C2.4 W/4M16x60 HSB, PL.8MM @EACH END, OR 2M20x60 HSB, KNIFE 8MM THK.
- $: ADD PURLIN 200Z1.5

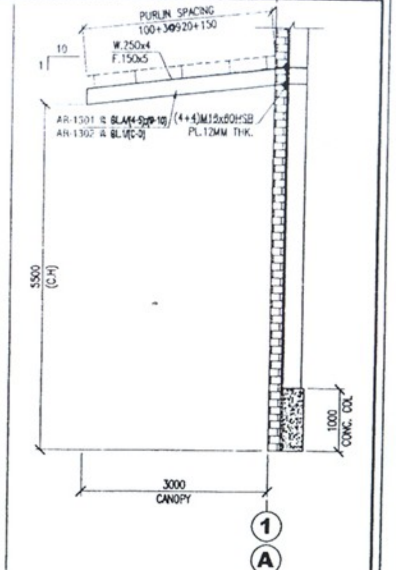


CANOPY DETAIL

NOTE: CANOPY AT GL.1/(C-D) GLA/(3-4);(8-9)

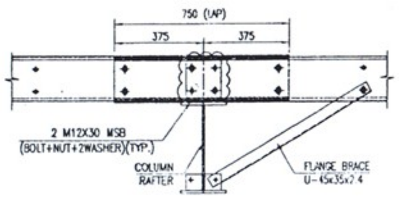


NOTE: ALL BOLTS ARE M12x30mm MSB WITH DOUBLE WASHER

FLANGE STAY WITH LAP

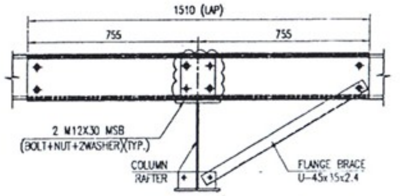


NOTE: ALL BOLTS ARE M12x30mm MSB WITH DOUBLE WASHER

FLANGE STAY WITH LAP

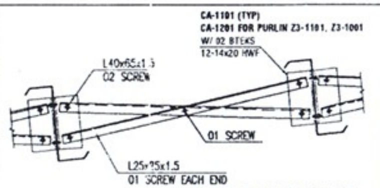

SA-2001 @ PURLIN SPA. 900
SA-2002 @ PURLIN SPA.1200
SA-2003 @ PURLIN SPA.1300
SA-2004 @ PURLIN SPA.1010
SA-2005 @ PURLIN SPA.807
SA-2006 @ PURLIN SPA.1500
SA-2010 @ PURLIN SPA.920

SAG ARRESTOR DETAIL

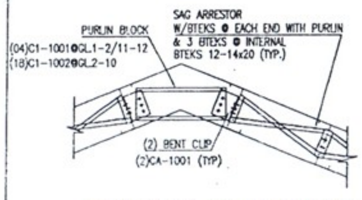


PURLIN BLOCK @RIDGE W/ SAG ARRESTOR

REV. NO	DATE	DESCRIPTION	CONN	DRN	CHK
2	13.05.2014	ISSUED FOR CONSTRUCTION	03	MAD	SHK
1	25.03.2014	ISSUED FOR CONSTRUCTION	02	MAD	SHK
0	14.02.2014	ISSUED FOR APPROVAL	00	PTT.	LTN.

BLDG. NAME: GARMENT FACTORY
CUSTOMER: KMH CO.,LTD.
PROJECT: GARMENT FACTORY
LOCATION: YANGON,MYANMAR
DRG. NAME: ROOF FRAMING PLAN


PEB STEEL — BUILDING FOR LIFE

QUOTE NO: Q09682/13
JOB NO: J01413/14
BLDG. NO: B01
DRG. NO: E07

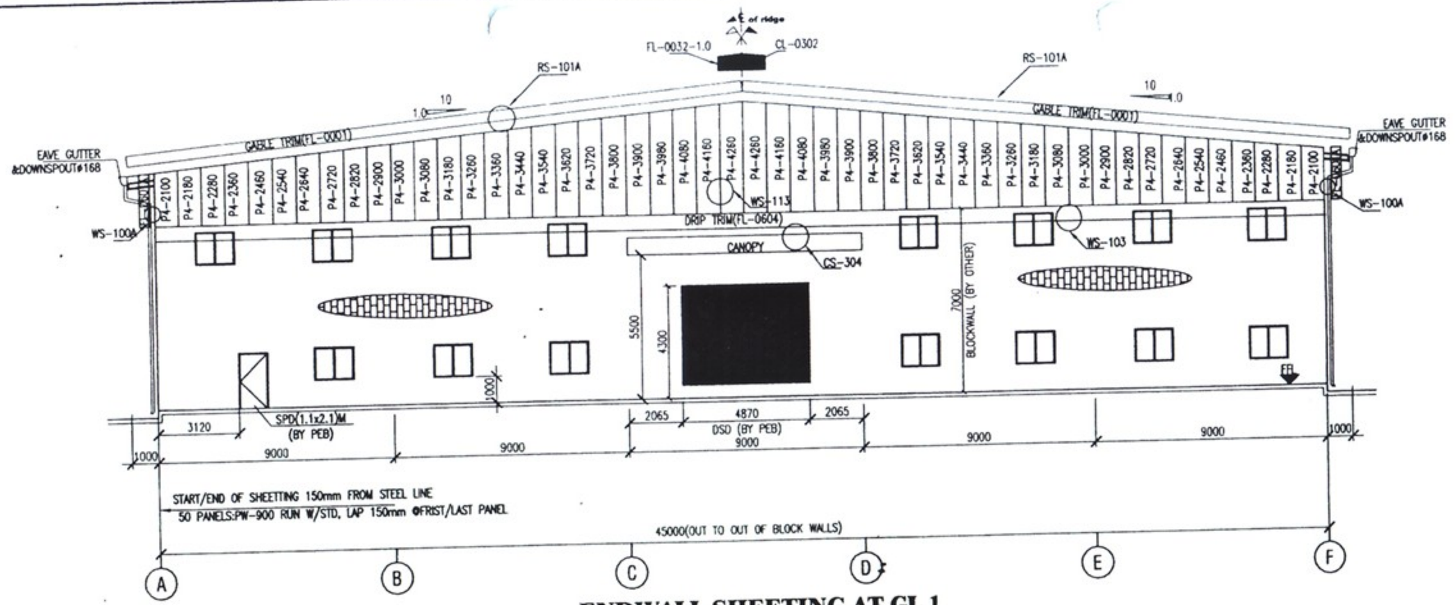

ENDWALL SHEETING AT GL.1

PANEL PW-900, THK 0,5mm ,COLOR: WHITE CREAM
ALL FLASHING TRIM COLOR: WHITE CREAM

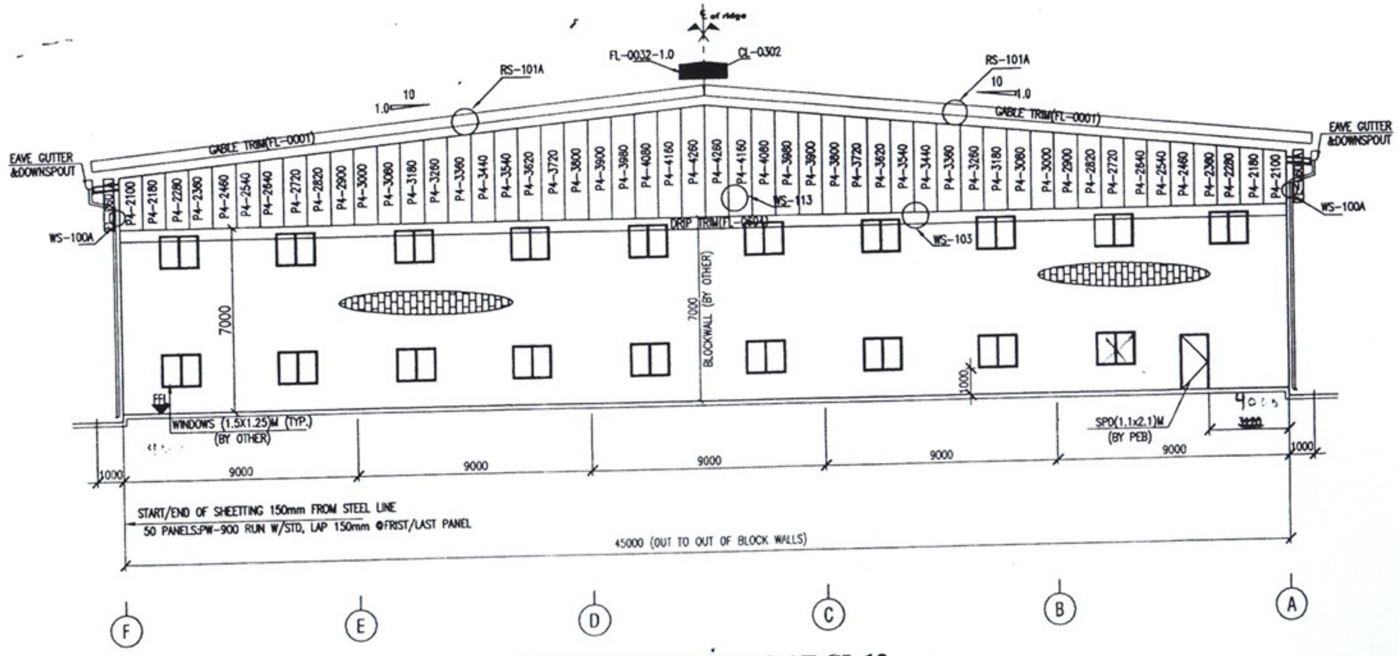


ENDWALL SHEETING AT GL.12

PANEL PW-900, THK 0,5mm ,COLOR :WHITE CREAM
ALL FLASHING TRIM COLOR :WHITE CREAM

REV. NO	DATE	DESCRIPTION	CO.No	DRN	CHK
1	18.03.2014	ISSUED FOR CONSTRUCTION	02	TLT	THC
0	14.02.2014	ISSUED FOR APPROVAL	00	PTT.	LTN.

BLDG. NAME	GARMENT FACTORY
CUSTOMER	KMH CO.,LTD.
PROJECT	GARMENT FACTORY
LOCATION	YANGON,MYANMAR
DRG. NAME	ENDWALL SHEETING AT GL.1 & 12
QUOTE NO.	Q09682/13
JOB NO.	J01413/14
BLDG. NO.	B01
DRG. NO.	E08

PEB STEEL
BUILDING FOR LIFE

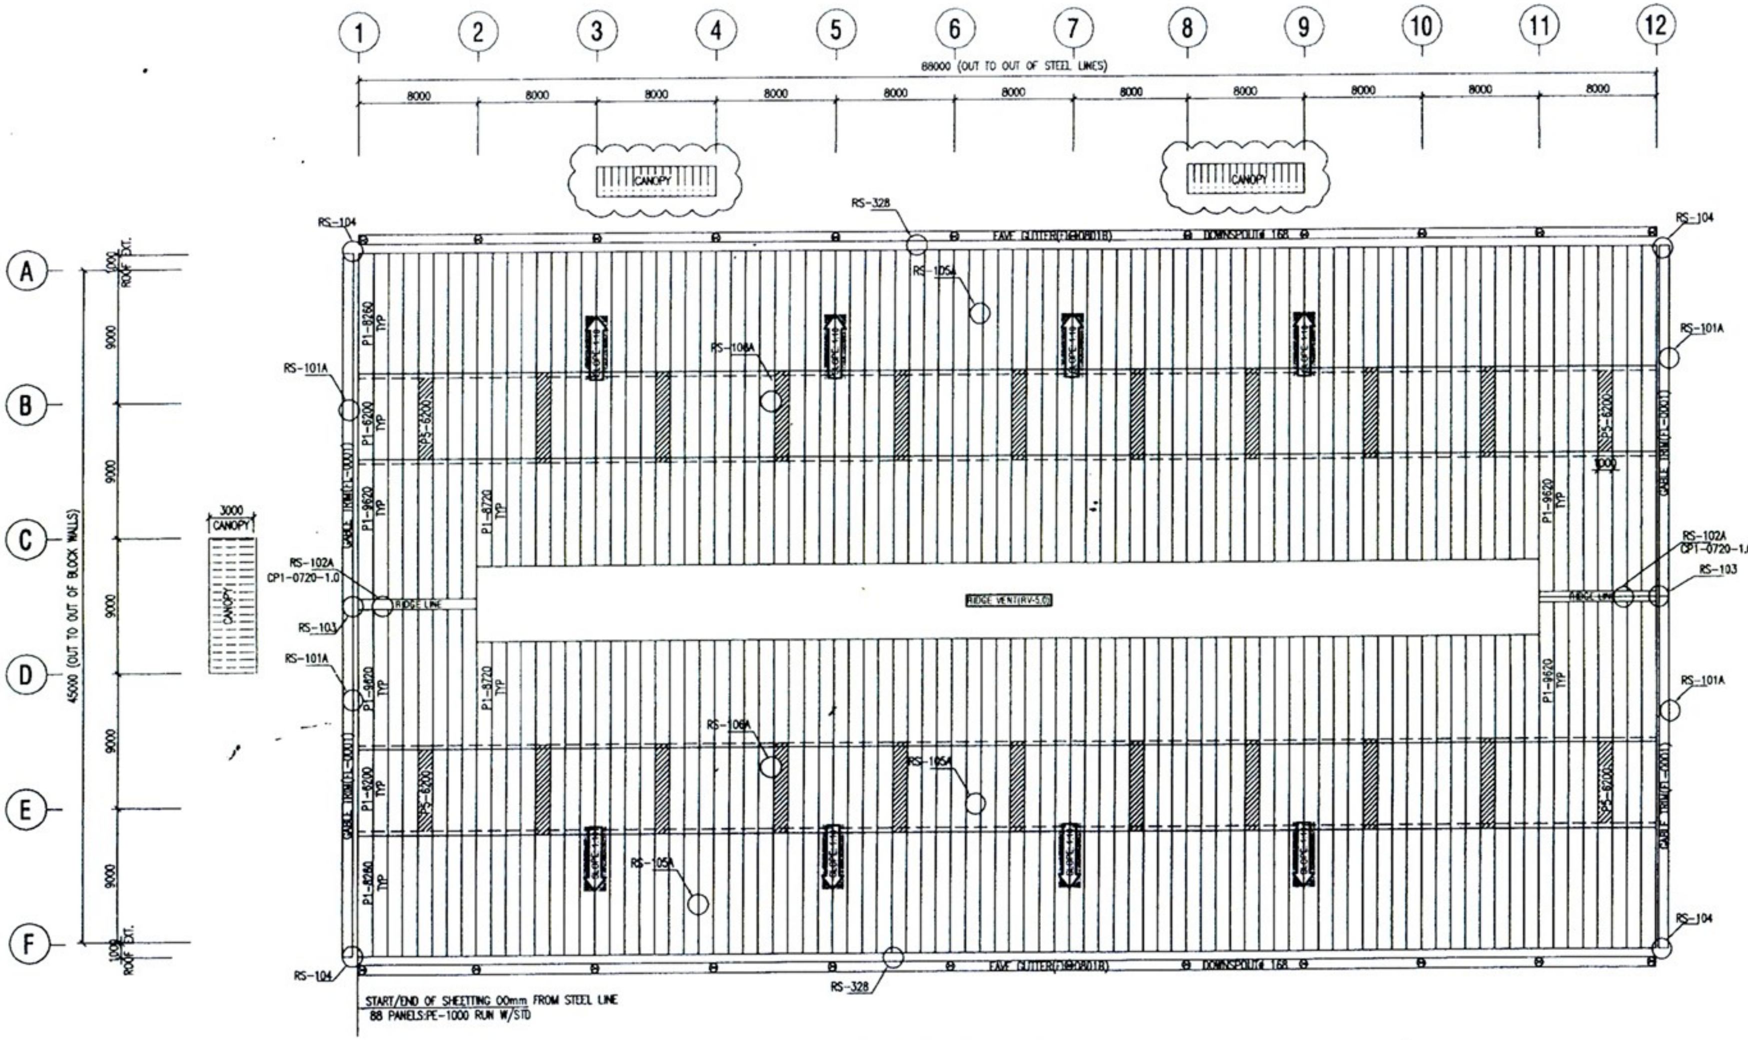


ROOF SHEETING PLAN

PANEL PE-1000,THK 0,5mm,COLOR: WHITE CREAM
ALL FLASHING TRIM COLOR :PEB BLUE

REV. NO	DATE	DESCRIPTION	CO.No	DRN	CHK
2	13.05.2014	ISSUED FOR CONSTRUCTION	03	TLT	THC
1	18.03.2014	ISSUED FOR CONSTRUCTION	02	TLT	THC
0	14.02.2014	ISSUED FOR APPROVAL	00	PTT.	LTN.


BLDG. NAME	GARMENT FACTORY
CUSTOMER	KMH CO.,LTD.
PROJECT	GARMENT FACTORY
LOCATION	YANGON,MYANMAR
DRG. NAME	ROOF SHEETING PLAN
QUOTE NO.	Q09682/13
JOB NO.	J01413/14
BLDG. NO.	B01
DRG. NO.	E10

PEB STEEL
BUILDING FOR LIFE

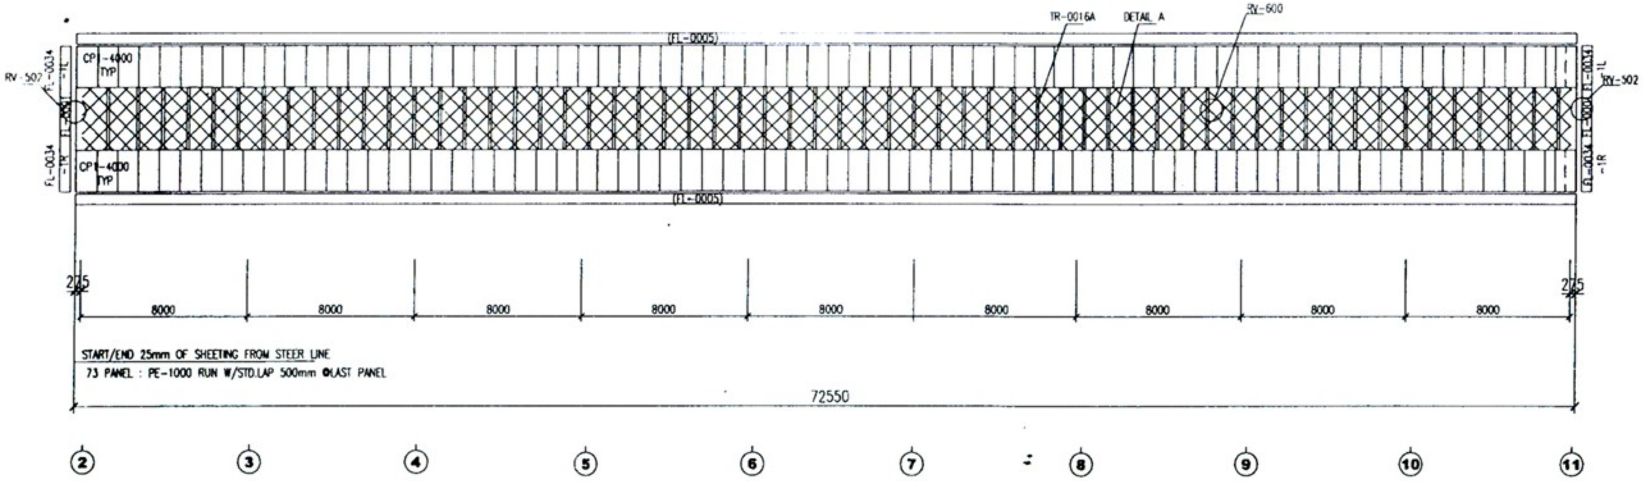

SHEETING OUTSIDE OF RIDGE VENT

PANEL: PE-1000, THK:0.5mm , COLOR : WHITE CREAM
ALL FLASHING TRIM COLOR : PEB BLUE

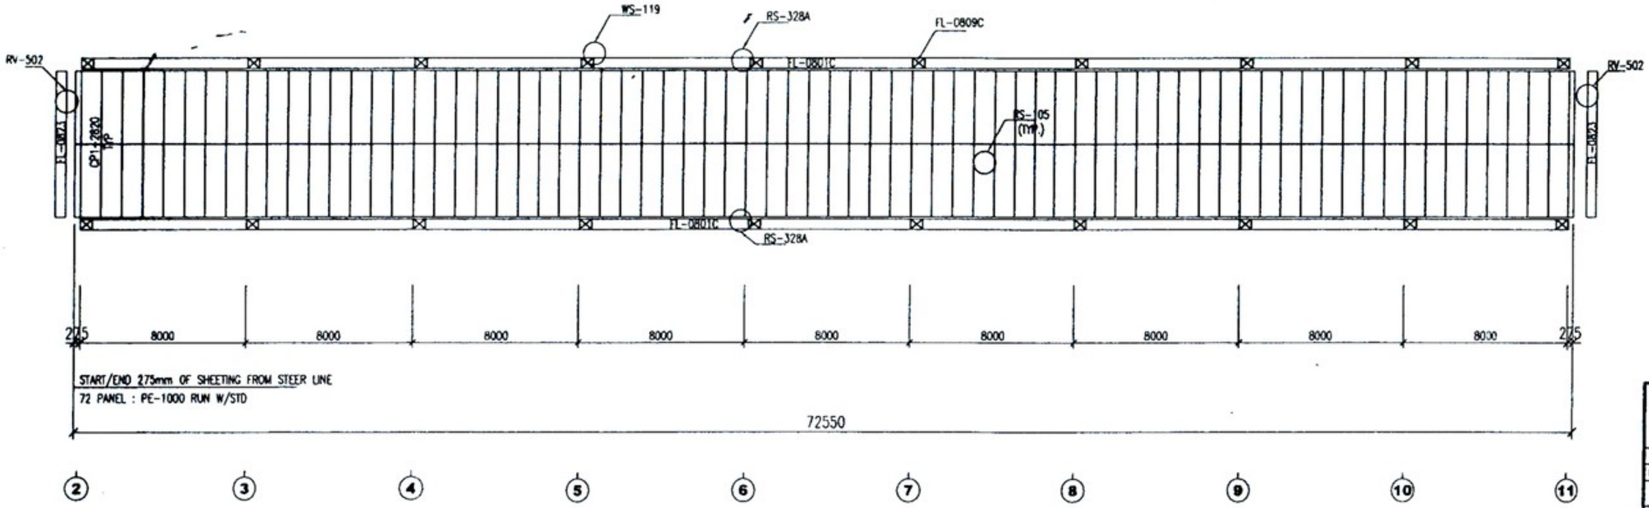

SHEETING INSIDE OF RIDGE VENT 5.0

PANEL: PE-1000, THK:0.5mm , COLOR : WHITE CREAM
ALL FLASHING TRIM COLOR : PEB BLUE

REV. NO	DATE	DESCRIPTION	CO.No	DRN	CHK
0	18.03.2014	ISSUED FOR CONSTRUCTION	02	TLT	THC

GARMENT FACTORY

CUSTOMER: KMH CO.,LTD.

PROJECT: GARMENT FACTORY

LOCATION: YANGON,MYANMAR

DWG. NAME: RIDGE VENT 5.0 SHEETING


PEB STEEL
BUILDING FOR LIFE

QUOTE NO. Q09682/13

JOB NO. J01413/14

BLDG. NO. B01

DWG. NO. E11A

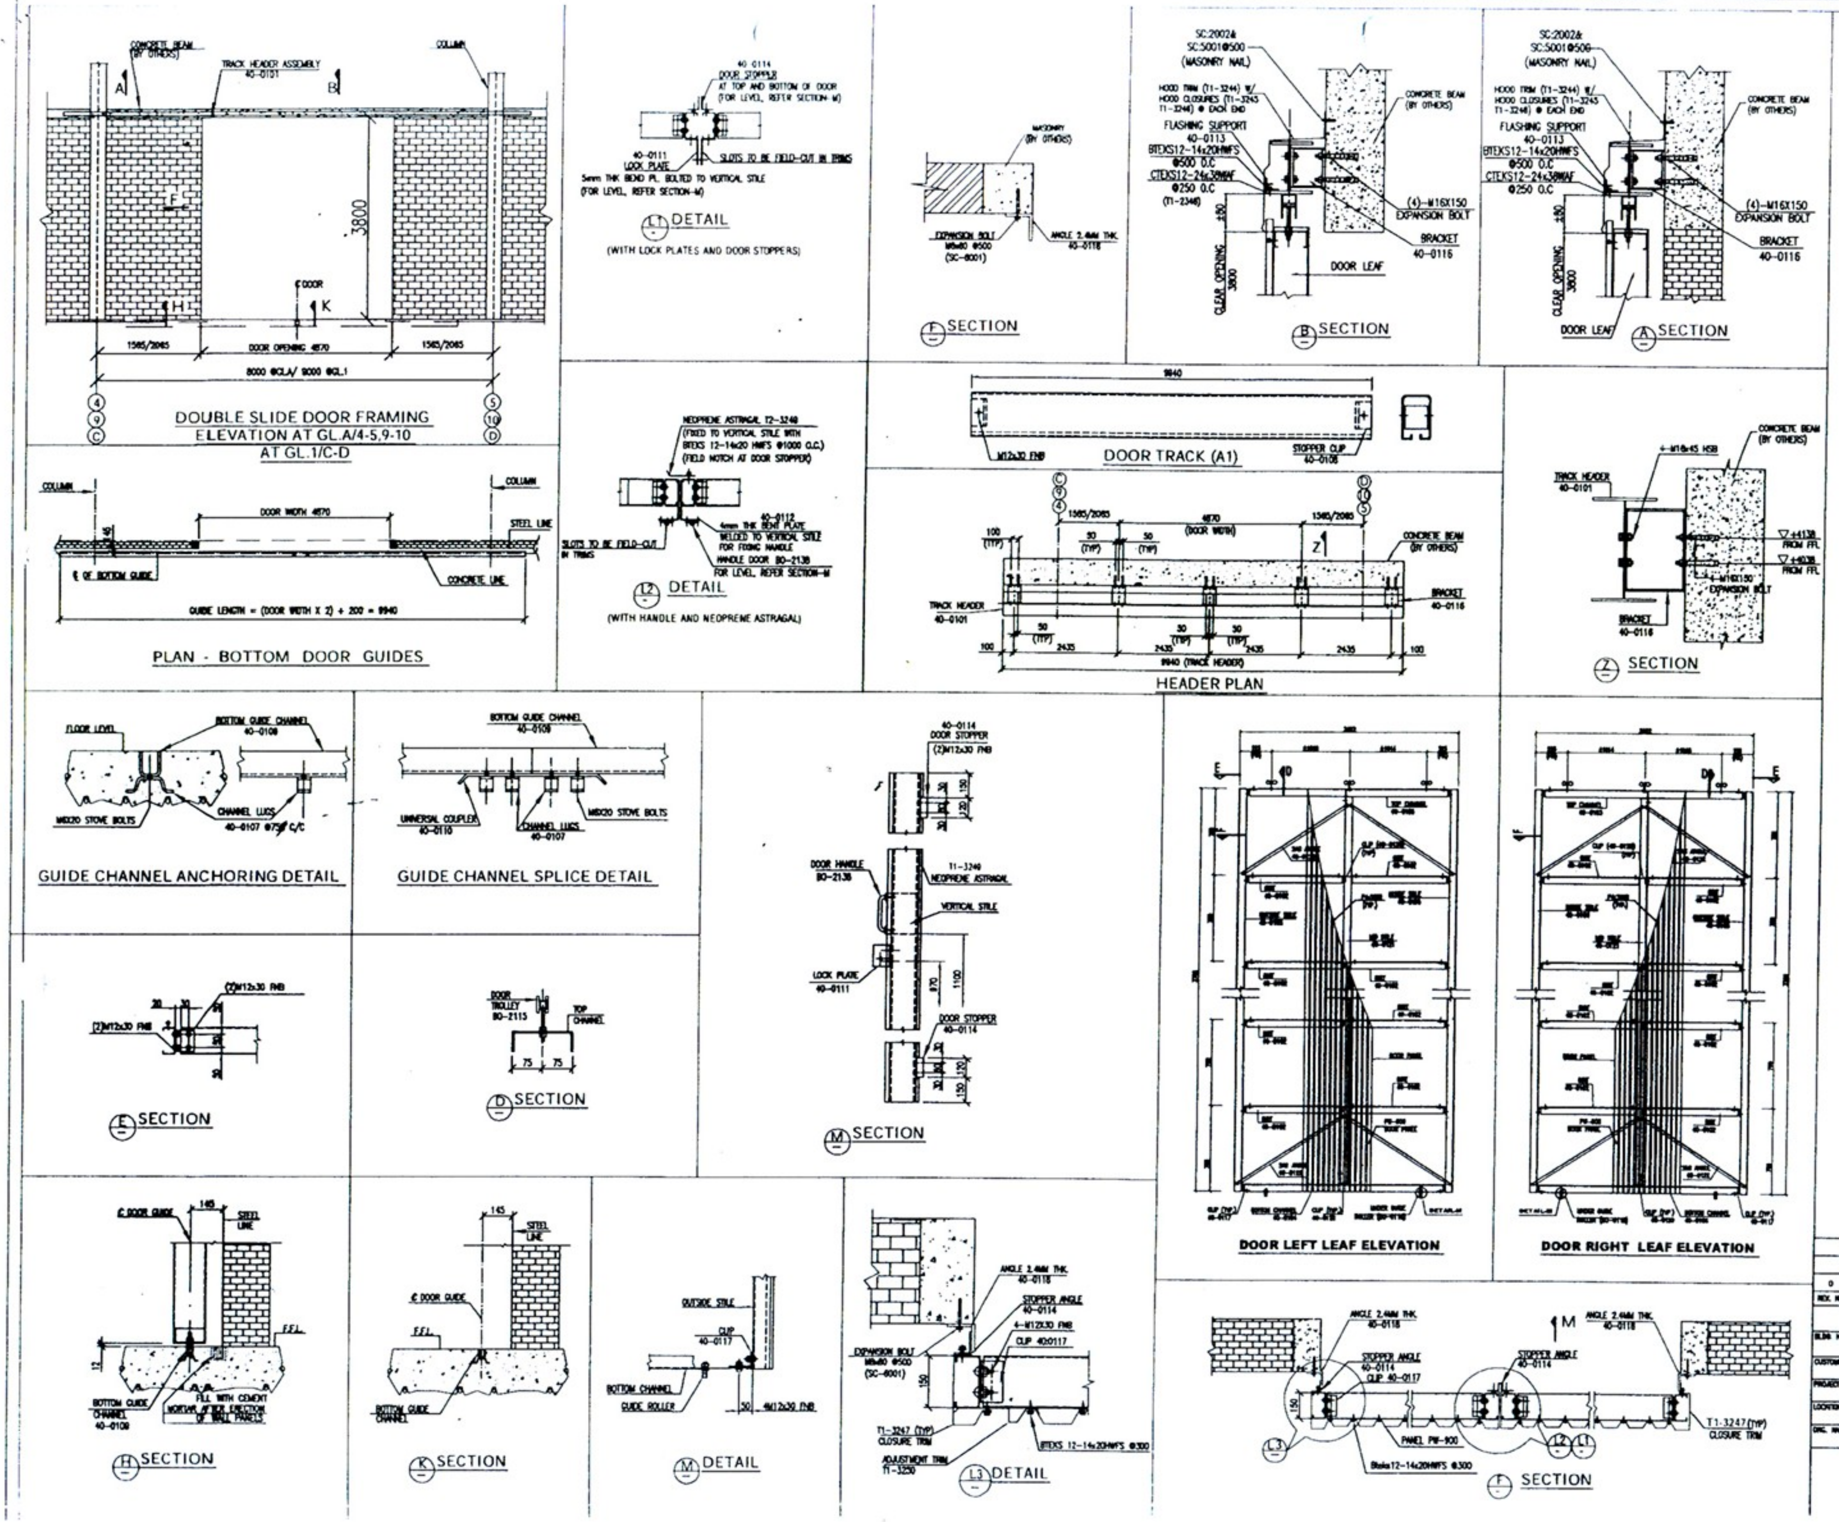

SLIDING DOOR ASSEMBLY/ERECTION SEQUENCE

1) BEFORE ERECTING THE DOOR JAMB, ATTACH THE HEADER BRACKETS TO THE JAMBS. (REFER TO HEADER PLAN DETAIL).
2) ENSURE THE DOOR JAMBS ARE VERTICAL, AND THE HEADER BRACKETS ARE LEVEL.
3) AFTER COMPLETION OF WALL SHEETING, INSTALL THE DOOR HEADER (REFER TO SECTION'C').
4) FIX THE FLASHING SUPPORT ANGLE 50X40X1.75 TO THE HEADER (REFER TO SECTION'C').
5) ASSEMBLE THE DOOR LEAVES ON THE FLOOR. LEAVE THE DOOR STOPS OFF AT THIS STAGE. SQUARE THE DOOR LEAVES AND FIX THE SHEETING.
6) CAREFULLY LIFT THE DOOR LEAVES AND SLIDE THE TROLLEY TRUCK INTO THE TROLLEY RAIL.
   AT THE TIME OF PLACING THE BOTTOM OF THE DOOR OVER THE GUIDE RAIL, ADJUST THE CLEARANCE AT THE BOTTOM OF THE DOOR TO BE CLEAR OF THE GUIDE RAIL BY RAISING OR LOWERING THE LOCK NUTS ON THE TROLLEY TRUCK.
   MAKE SURE THAT WHEN BOTH LEAVES MEET, THEY MEET EVENLY.
   THE DOOR STOPS SHOULD BE FITTED TO THE BOTTOM OF EACH LEAF.
   DOOR HANDLE TO BE FIXED INSIDE OR OUTSIDE OF BUILDING ON ANY STEEL MEMBER OF DOOR LEAF.
7) INSTALL THE HOOD TRIMS. :
   THE TRIM ------ IS FITTED ON THE FACE OF THE PANEL OUTSIDE THE DOOR OPENING. (REFER TO SECTION 'C'.)
   THE SHEETING SCREWS IN THE PANEL SHOULD BE REMOVED TO INSERT THE TRIM AND THEN REPLACED.
8) IF THE BUILDING IS INSULATED THEN INSULATION SHOULD BE FIXED ON THE DOOR AT THE TIME OF FIXING THE PANELS TO THE DOOR FRAMING.


REV. NO	DATE	DESCRIPTION	CO.No	DRN	CHK
0	23.03.2014	ISSUED FOR CONSTRUCTION	00	MAD	SHK


BLDG. NAME: GARMENT FACTORY
CUSTOMER: KMH CO.,LTD.
PROJECT: GARMENT FACTORY
LOCATION: YANGON,MYANMAR
DWG. NAME: DOUBLE SLIDING DOOR (4.87Wx3.8H)


PEB STEEL BUILDINGS ENGINEERING

QUOTE NO. Q09682/13
JOB NO. J01413/14
BLDG. NO.
DWG. NO


RS-328

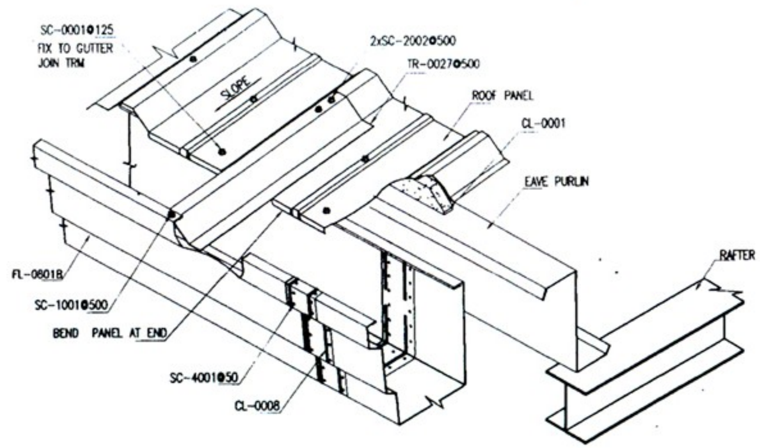


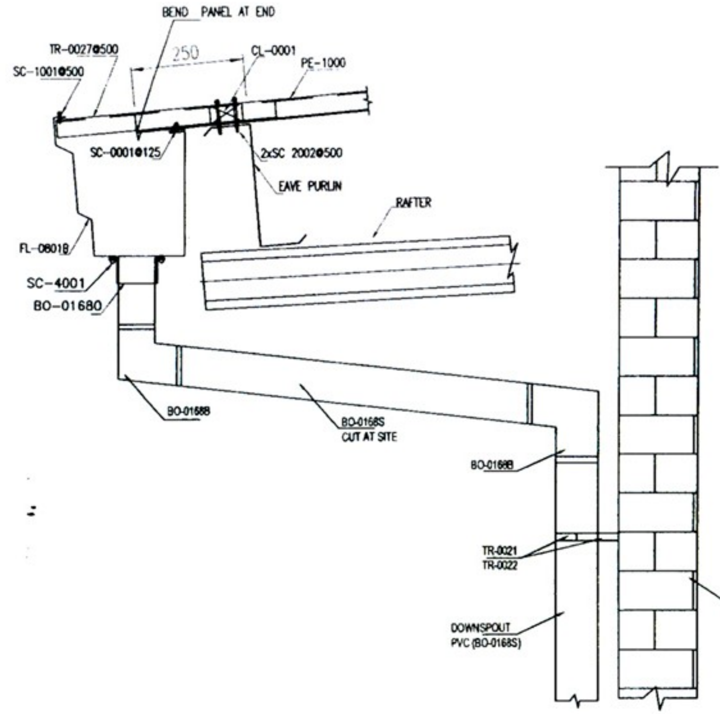

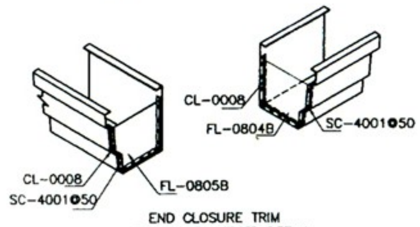


END CLOSURE TRIM
FOR EAVE GUTTER DETAIL

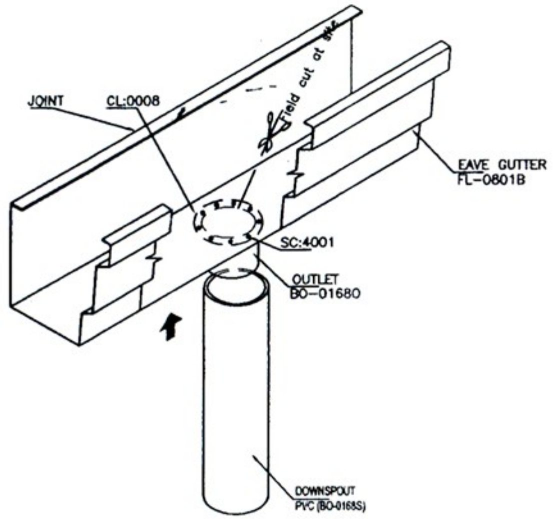


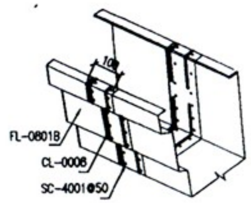

EAVE GUTTER LAP

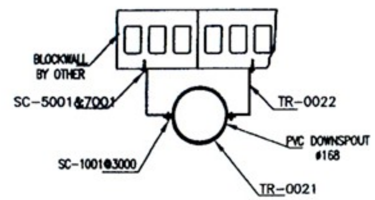

SECTION C-C

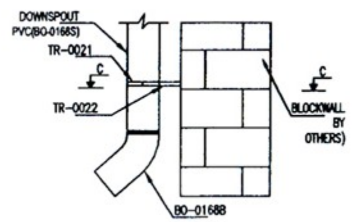


REV. NO	DATE	DESCRIPTION	CO.No	DRN	CHK
0	18.03.2014	ISSUED FOR CONSTRUCTION	02	TLT	THC

BLDG. NAME: GARMENT FACTORY
CUSTOMER: KMH CO.,LTD.
PROJECT: GARMENT FACTORY
LOCATION: YANGON,MYANMAR
DWG. NAME: DETAIL SHEETING 01


PEB STEEL
BUILDING FOR LIFE

QUOTE NO. Q09682/13
JOB NO. J01413/14
BLDG. NO. B01
DWG. NO. E15

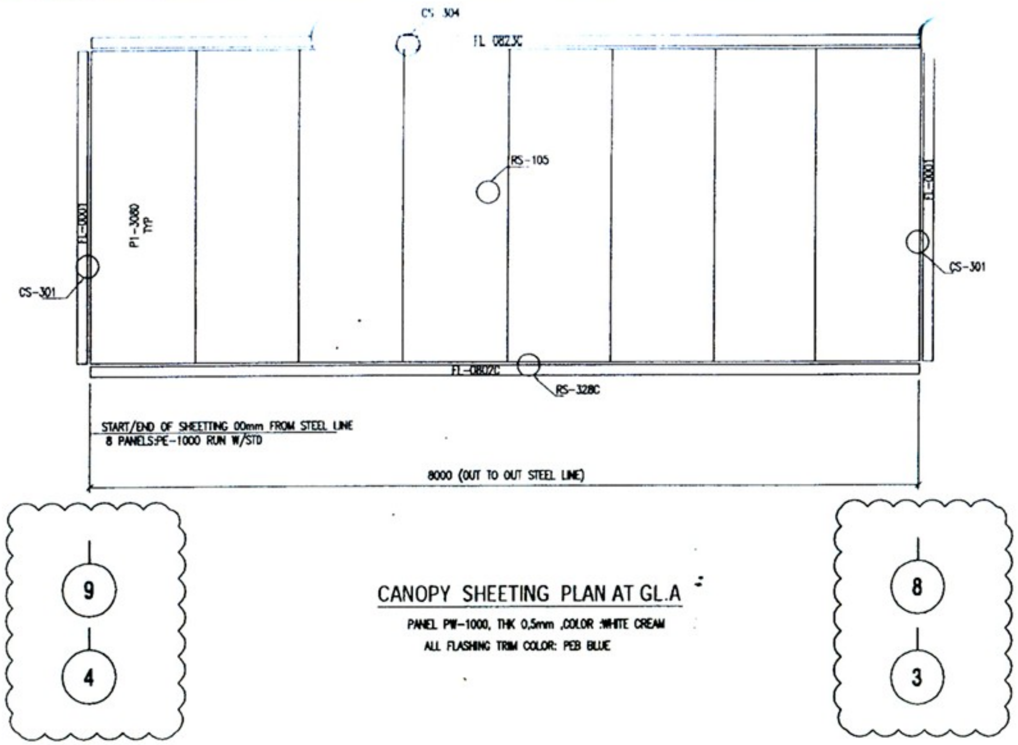

CANOPY SHEETING PLAN AT GL.A

PANEL PW-1000, THK 0,5mm ,COLOR :WHITE CREAM
ALL FLASHING TRIM COLOR: PEB BLUE

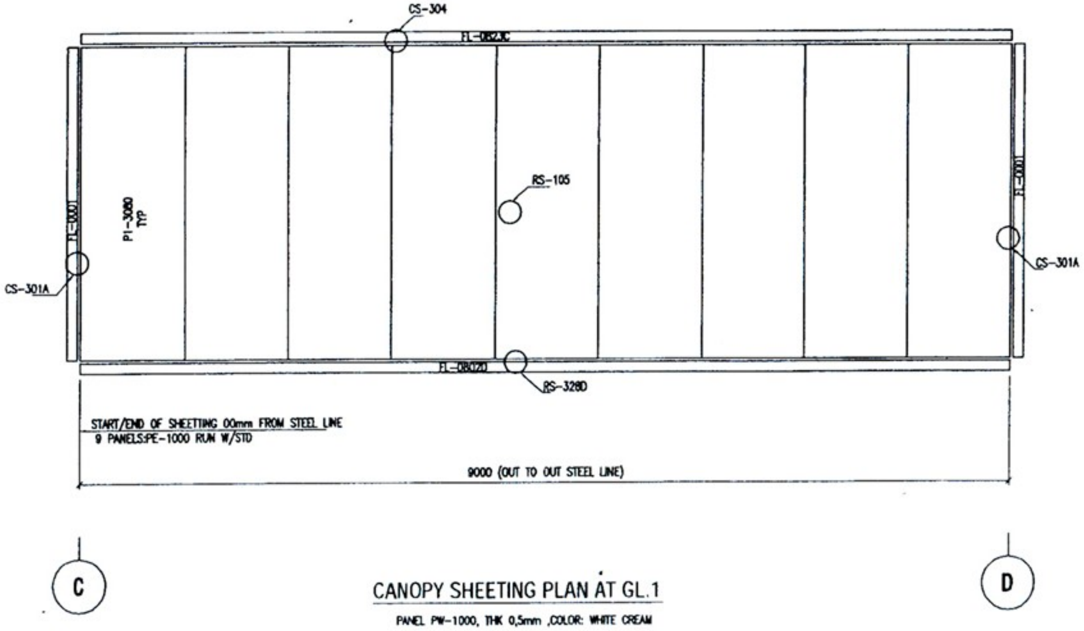

CANOPY SHEETING PLAN AT GL.1


PANEL PW-1000, THK 0,5mm ,COLOR: WHITE CREAM
ALL FLASHING TRIM COLOR :PEB BLUE

REV. NO	DATE	DESCRIPTION	CO.No	DRN	CHK
1	13.05.2014	ISSUED FOR CONSTRUCTION	03	TLT	THC
0	18.03.2014	ISSUED FOR CONSTRUCTION	02	TLT	THC

BLDG. NAME	GARMENT FACTORY
CUSTOMER	KMH CO.,LTD.
PROJECT	GARMENT FACTORY
LOCATION	YANGON,MYANMAR
DRG. NAME	CANOPY SHEETING PLAN
QUOTE NO.	Q09682/13
JOB NO.	J01413/14
BLDG. NO.	B01
DRG. NO.	E14


PEB STEEL
BUILDING FOR LIFE

RS-105A

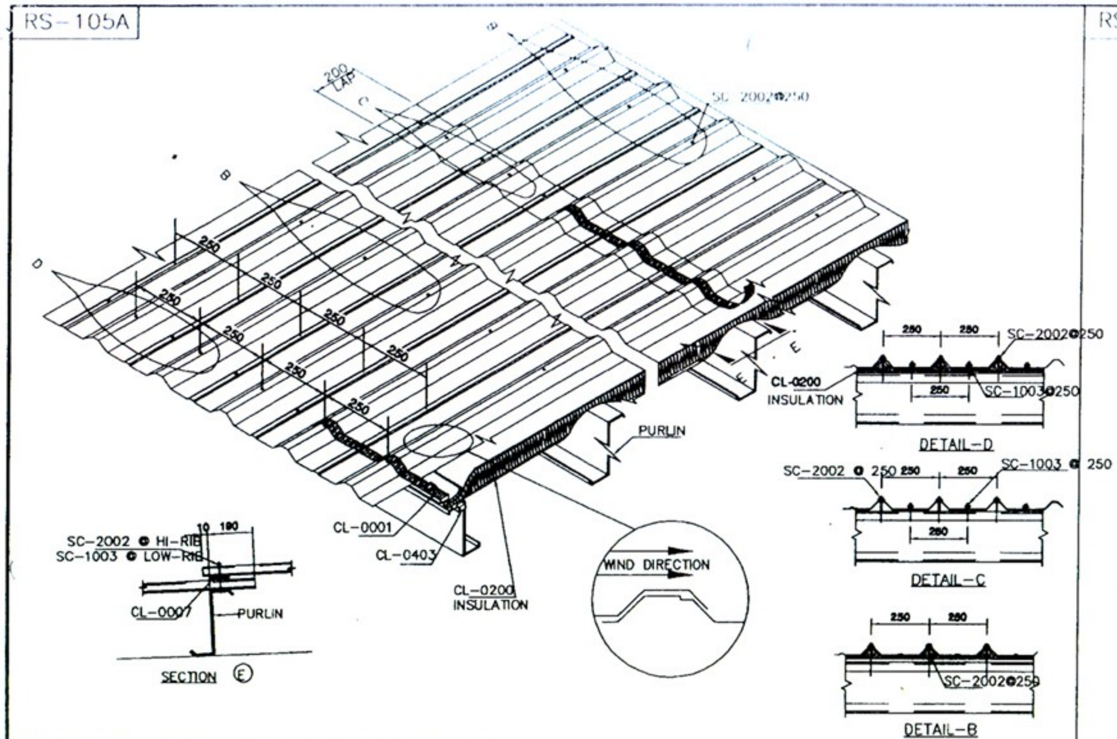


DETAIL ROOF PE-1000 PANEL WITH INSULATION

RS-102A

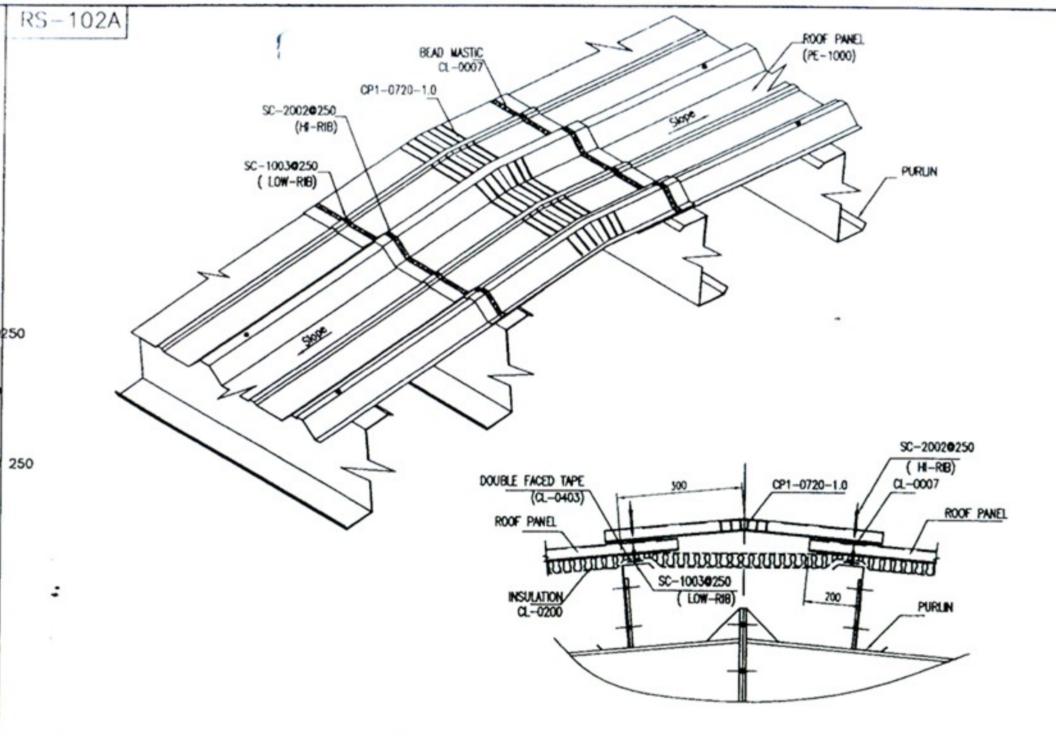


DETAIL RIDGE CURVED PANEL AT ROOF

RS-101A

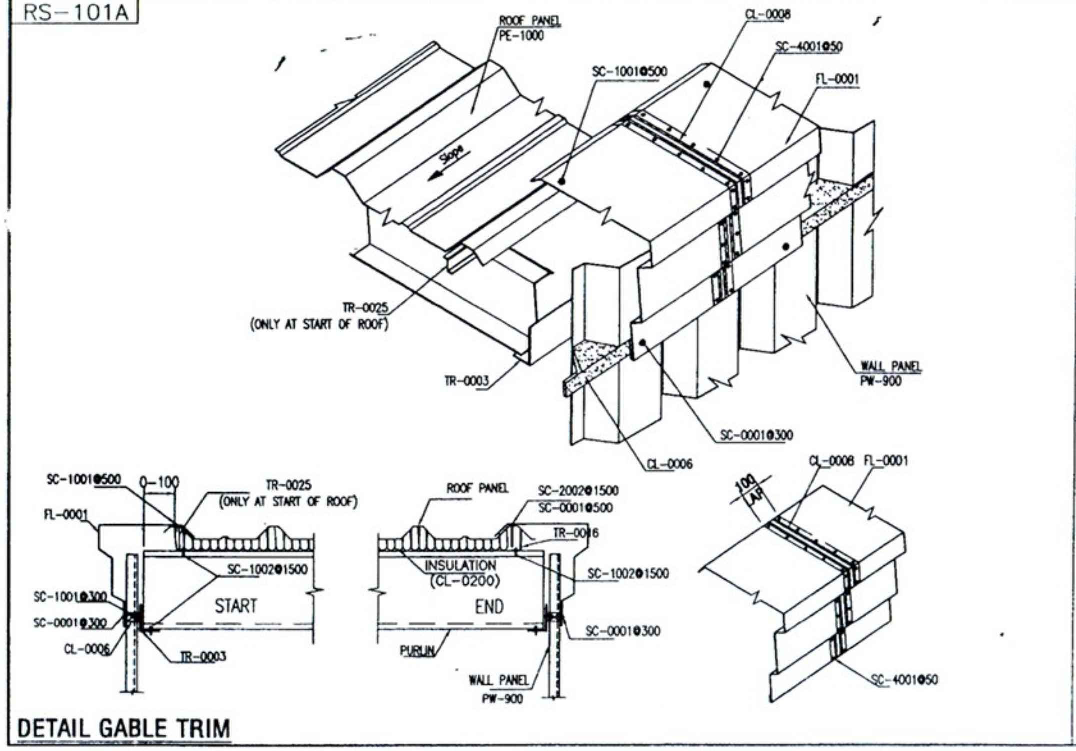

DETAIL GABLE TRIM

RS-103

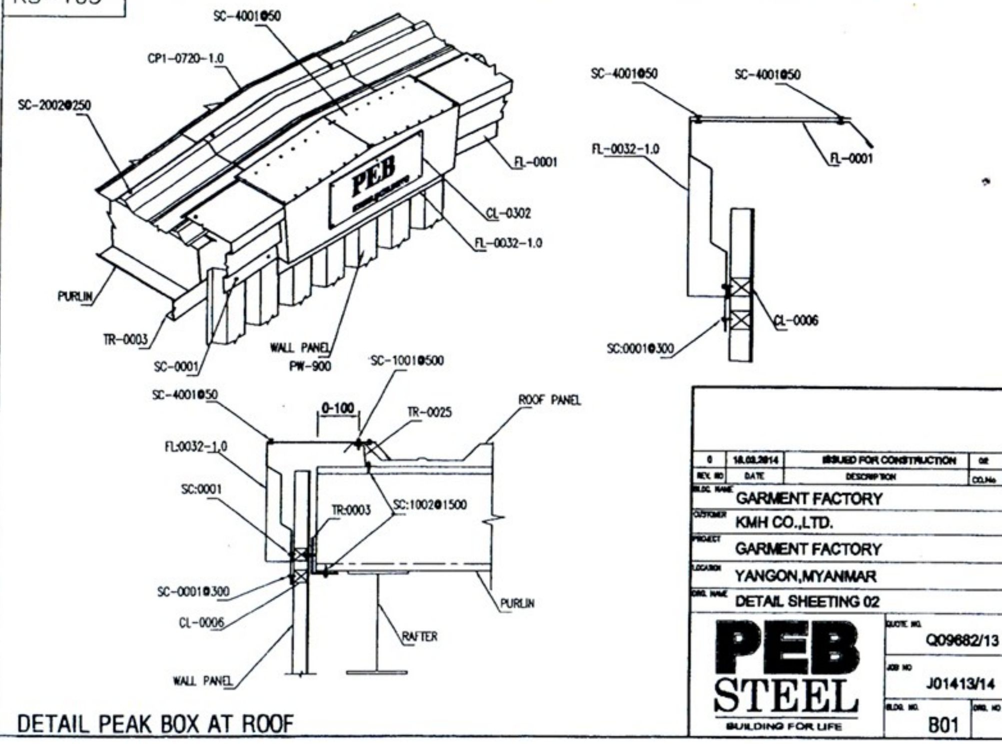


DETAIL PEAK BOX AT ROOF

REV. NO	DATE	DESCRIPTION	CO.No	DRW	CHK
0	18.03.2014	ISSUED FOR CONSTRUCTION	GE	TLT	THC


BLDG NAME	GARMENT FACTORY
CUSTOMER	KMH CO.,LTD.
PROJECT	GARMENT FACTORY
LOCATION	YANGON,MYANMAR
DRG NAME	DETAIL SHEETING 02
QUOTE NO	Q09682/13
JOB NO	J01413/14
BLDG NO	B01
DRG NO	E16

PEB STEEL
BUILDING FOR LIFE

RS-106A

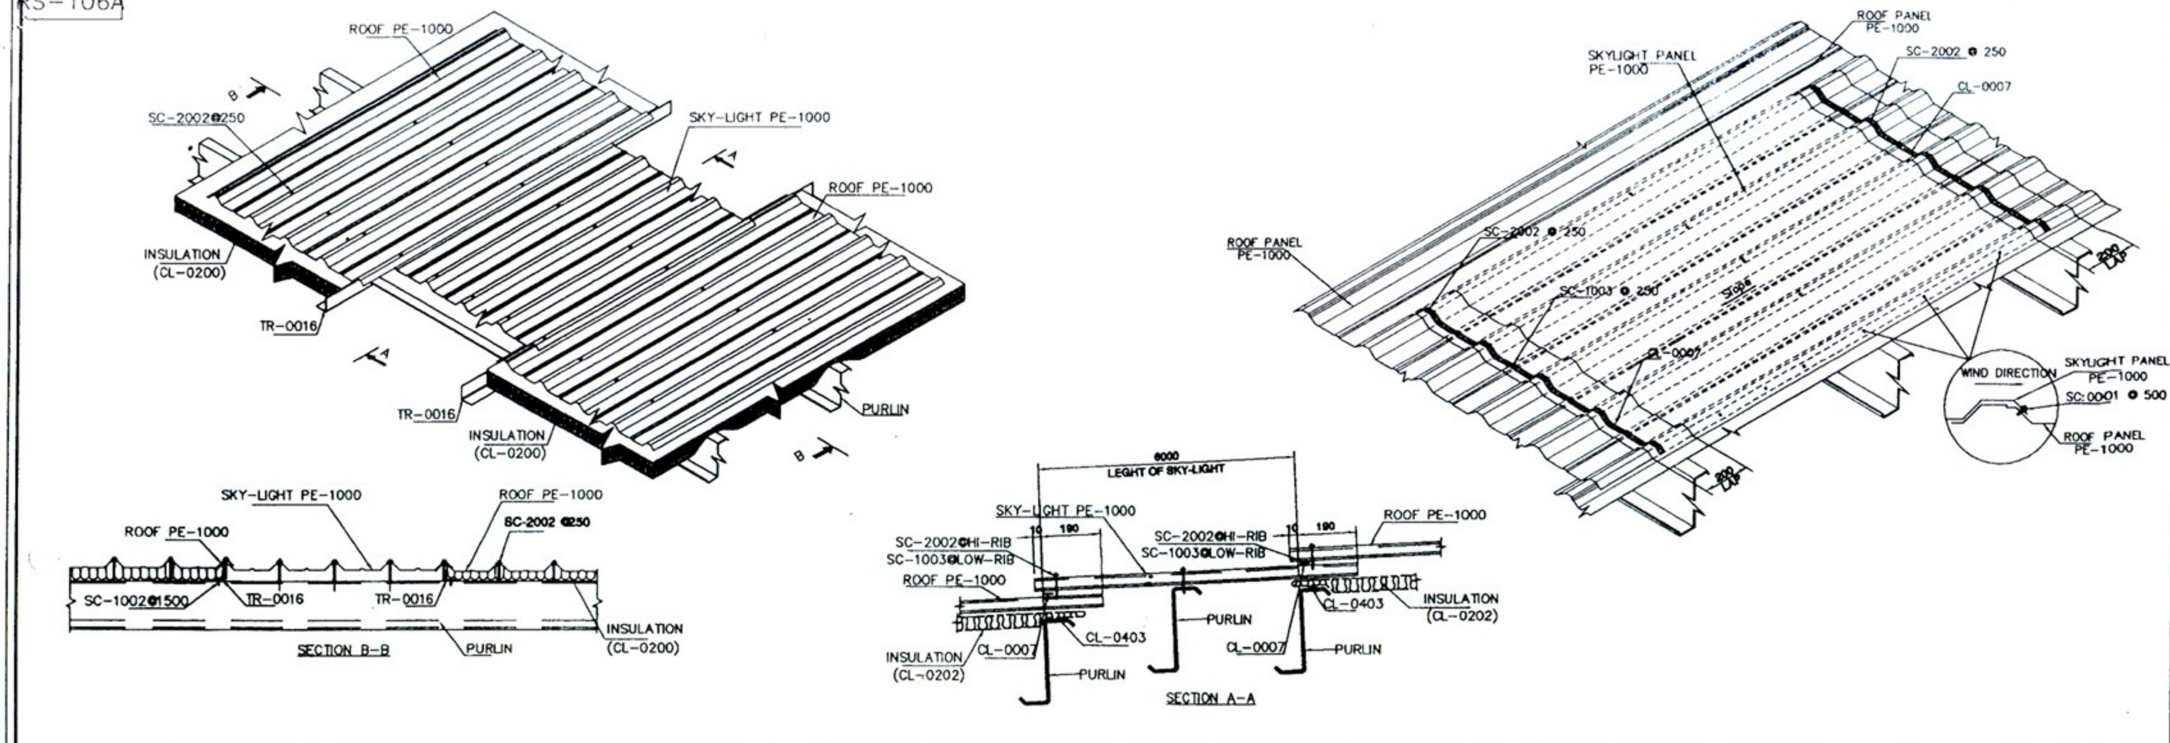


RS-328A

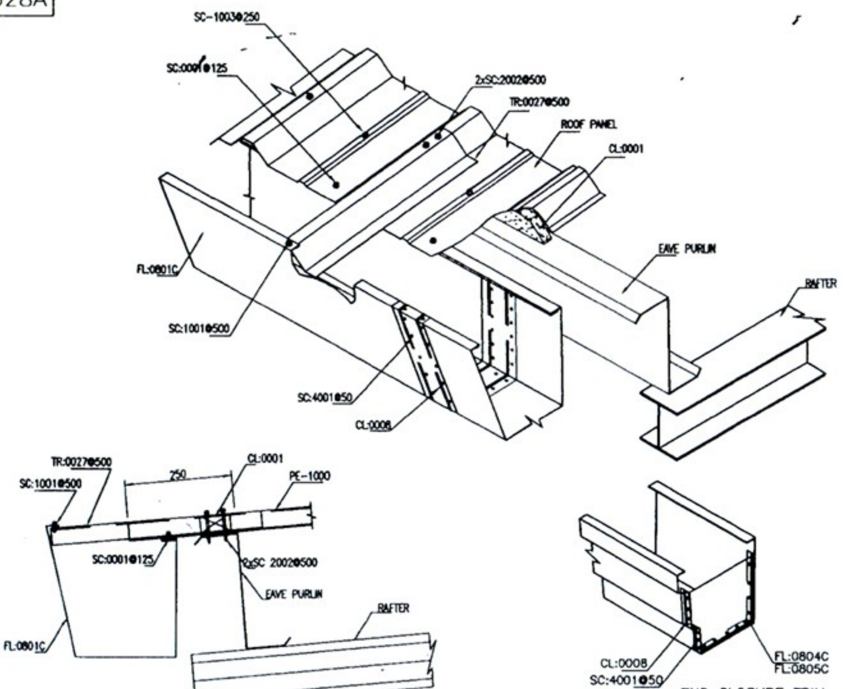

END CLOSURE TRIM
FOR EAVE GUTTER DETAIL

RS-104

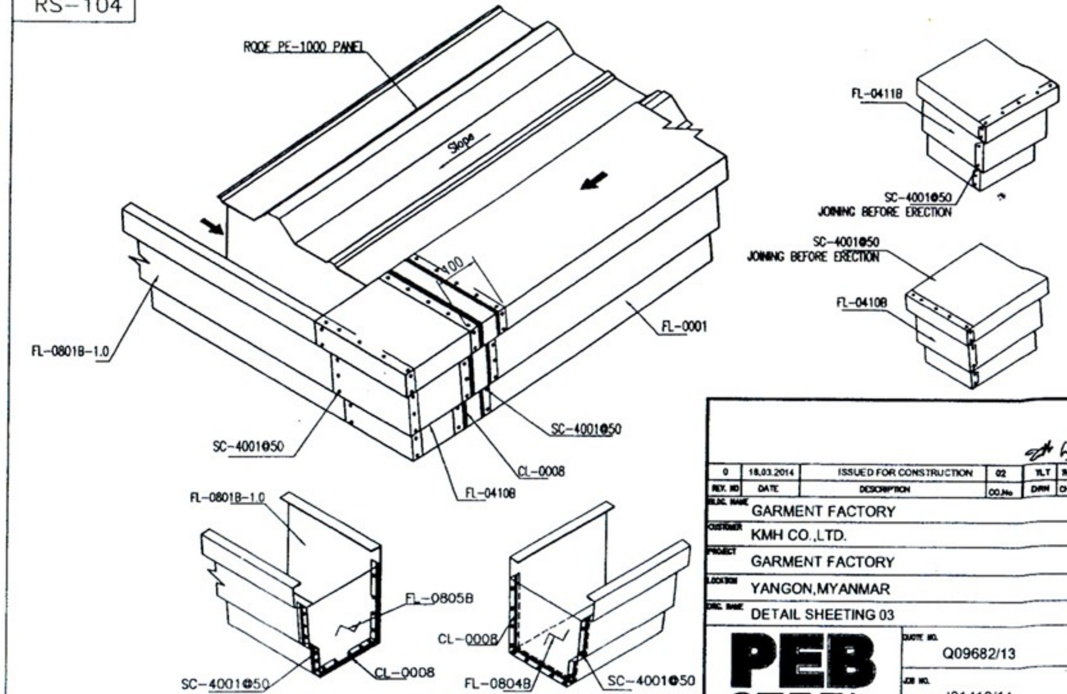

DETAIL CORNER BOX


END CLOSURE TRIM
FOR EAVE GUTTER DETAIL

REV. NO	DATE	DESCRIPTION	CO.No	DRW	CHK
0	18.03.2014	ISSUED FOR CONSTRUCTION	02	TLT	THC


BLDG. NAME	GARMENT FACTORY
CUSTOMER	KMH CO.,LTD.
PROJECT	GARMENT FACTORY
LOCATION	YANGON,MYANMAR
DRG. NAME	DETAIL SHEETING 03
QUOTE NO.	Q09682/13
JOB NO.	J01413/14
BLDG. NO	B01
DRG. NO.	E17

PEB STEEL
BUILDING FOR LIFE

WS-103

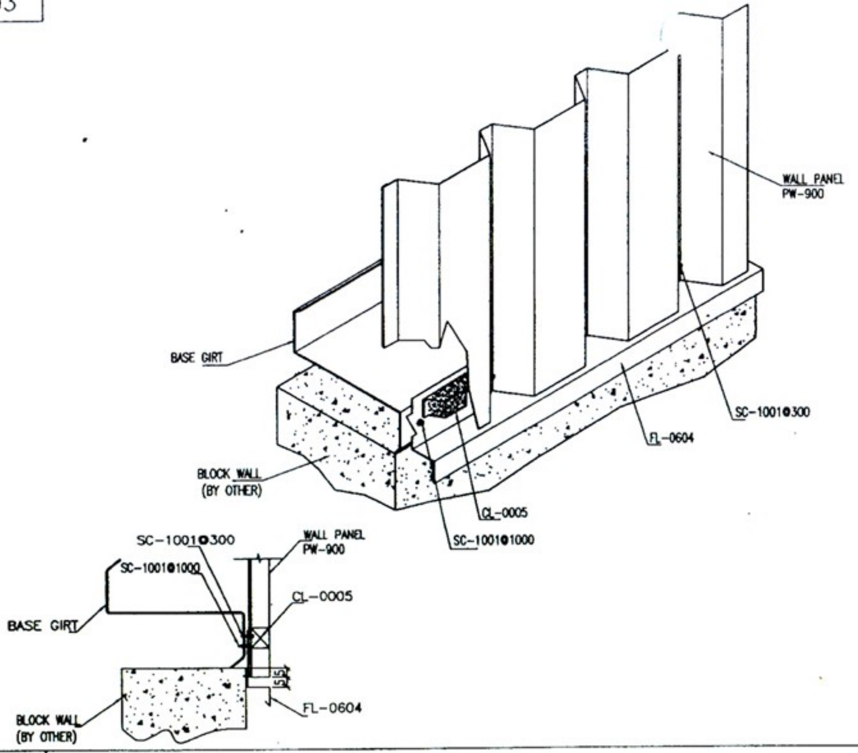


WS-113

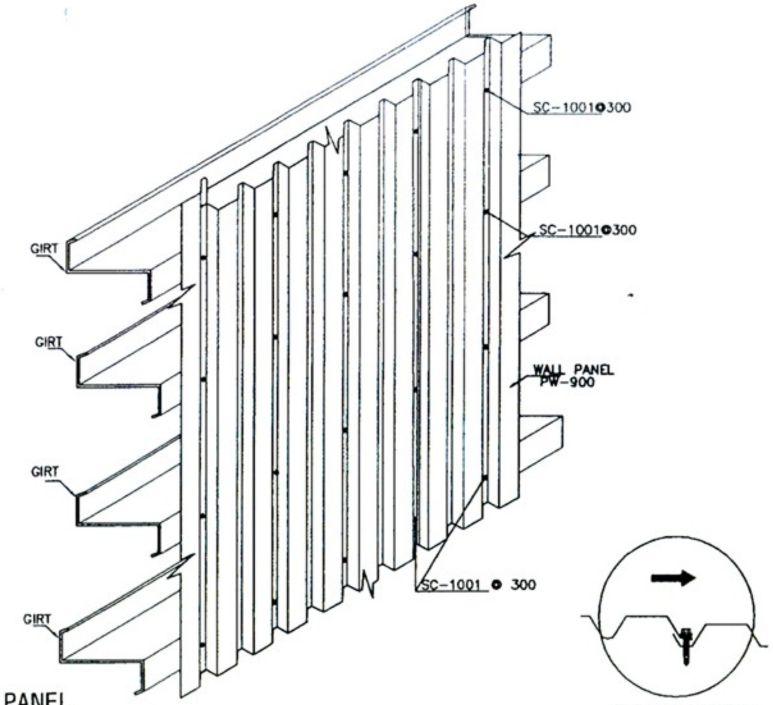


DETAIL OF WALL PANEL

WS-100A

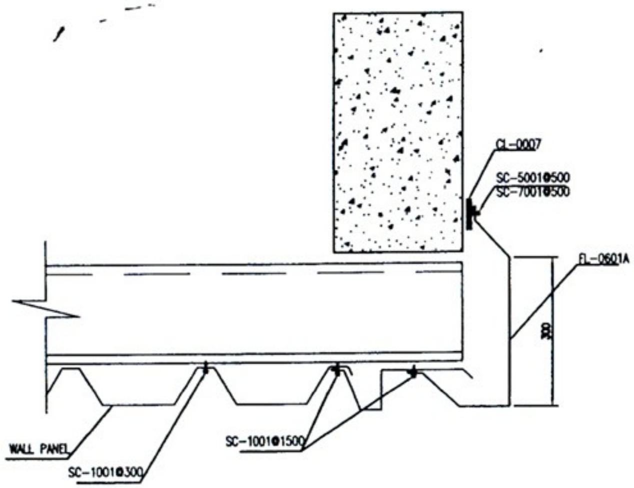

OUTSIDE CORNER TRIM WITH BLOCKWALL DETAIL

WS-119

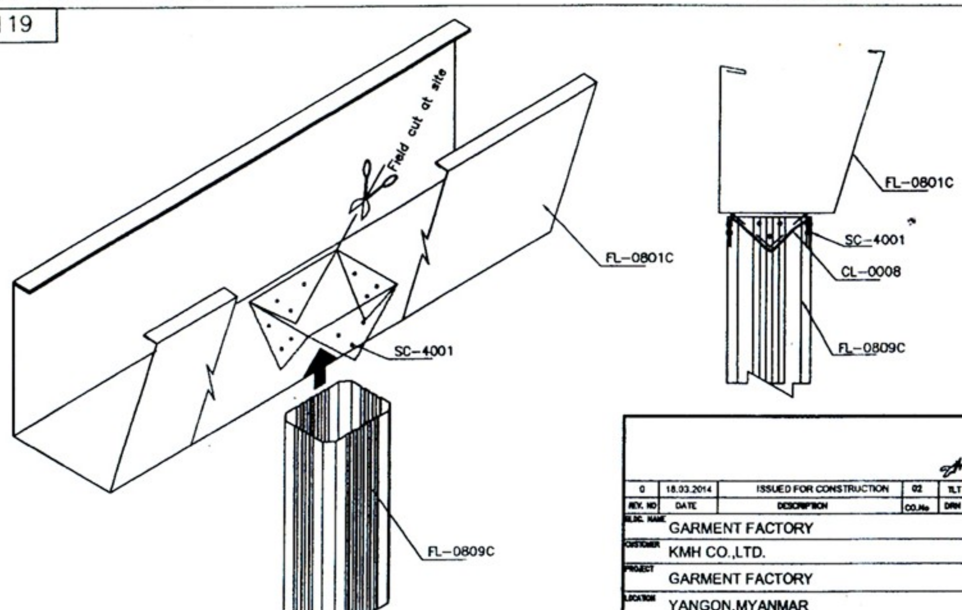


DETAIL DOWSPOUT WITH EAVE GUTTER


REV. NO	DATE	DESCRIPTION	CO.No	DRN	CHK
0	18.03.2014	ISSUED FOR CONSTRUCTION	02	TLT	THC


BLDG. NAME	GARMENT FACTORY
CUSTOMER	KMH CO.,LTD.
PROJECT	GARMENT FACTORY
LOCATION	YANGON,MYANMAR
DWG. NAME	DETAIL SHEETING 04
QUOTE NO.	Q09682/13
JOB NO.	J01413/14
BLDG. NO.	B01
DWG NO.	E18

PEB STEEL
BUILDING FOR LIFE

CS-304

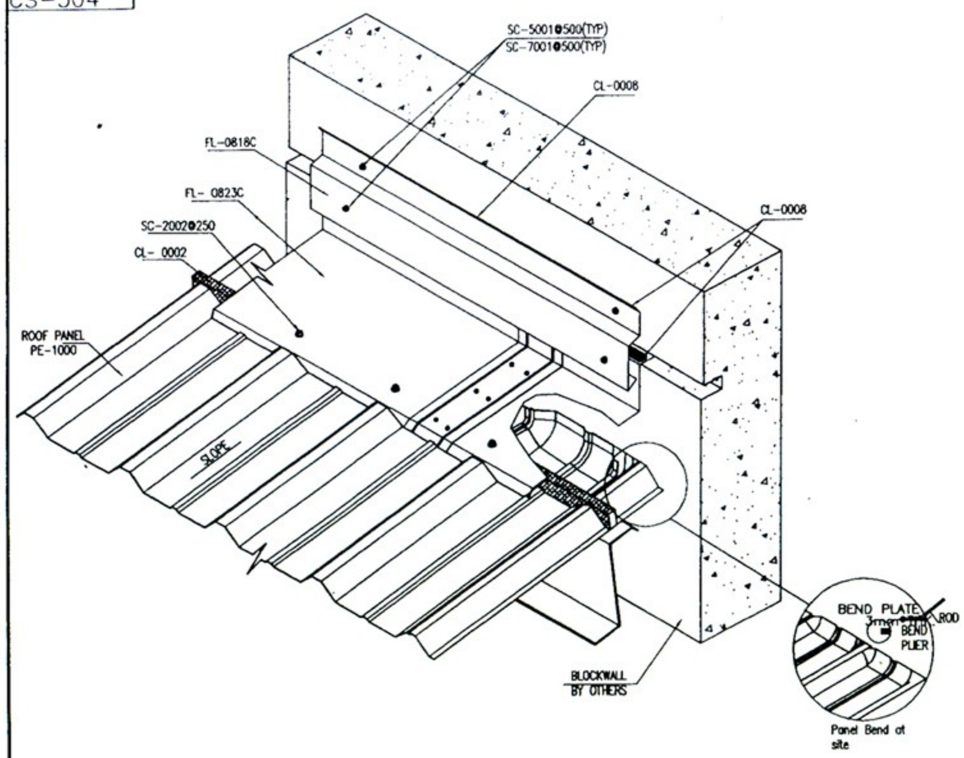


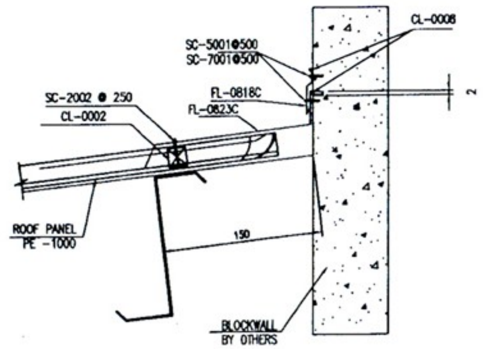

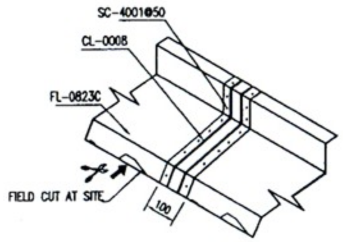



DETAIL END FLASHING TRIM AT CANOPY WITH BLOCKWALL

RS-328C

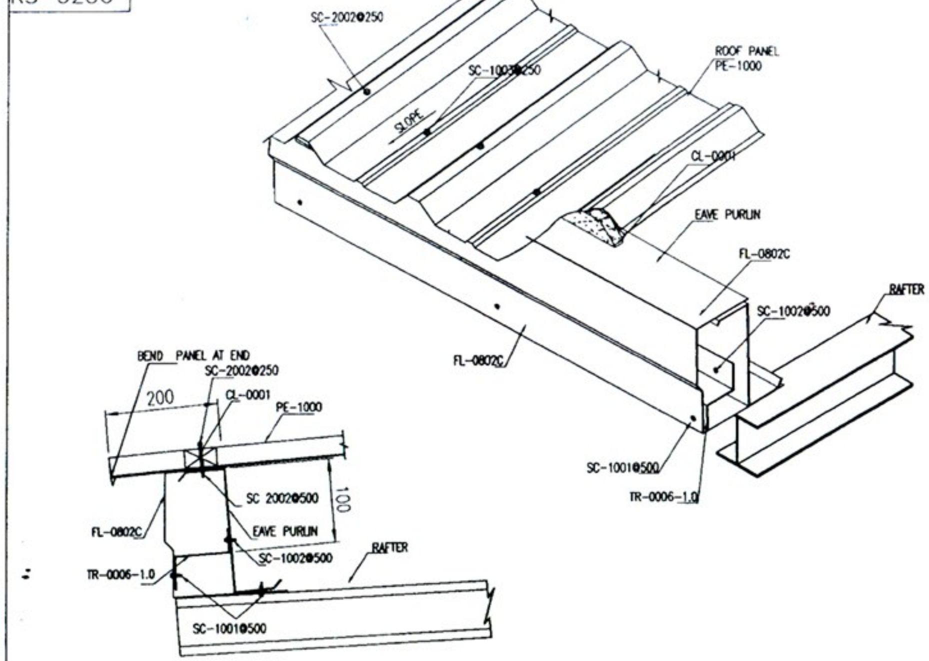


CS-301

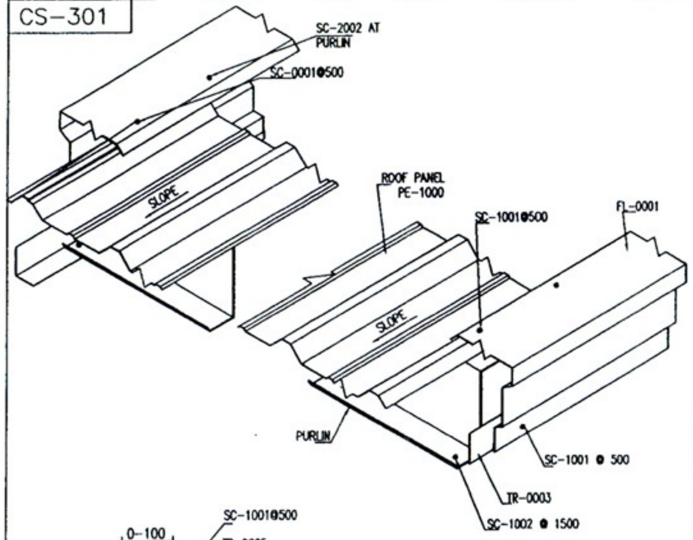

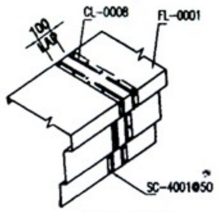

OVERLAP DETAIL

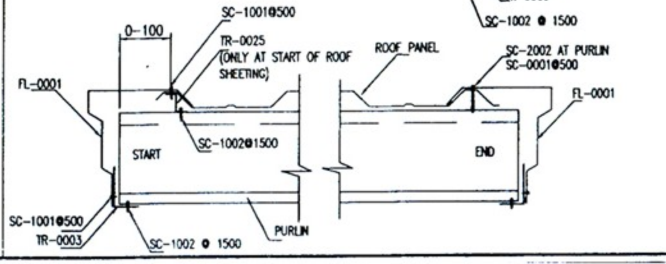

REV. NO	DATE	DESCRIPTION	CO.No	DRW
0	18.03.2014	ISSUED FOR CONSTRUCTION	02	

KMH CO.,LTD.

PROJECT GARMENT FACTORY

LOCATION YANGON,MYANMAR

DRG. NAME DETAIL SHEETING 05

PEB STEEL
BUILDING FOR LIFE


QUOTE NO. Q09682/13


JOB NO. J01413/14


DRG NO. B01

SHT NO. E

CS-301A

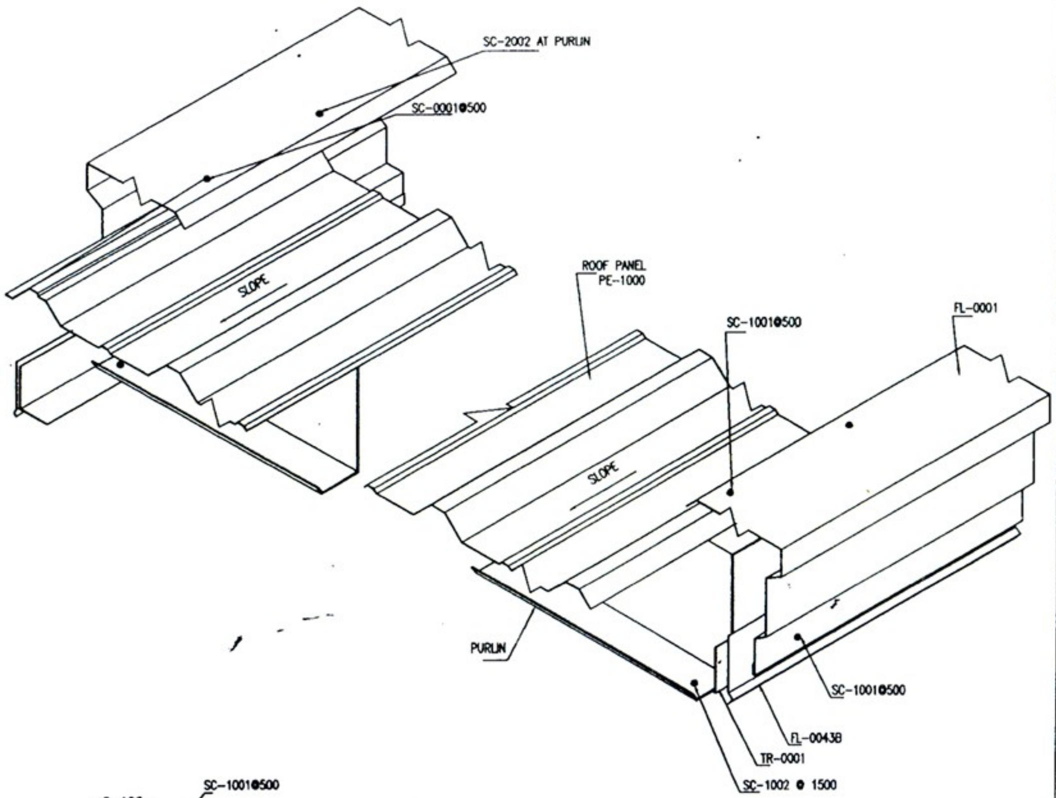


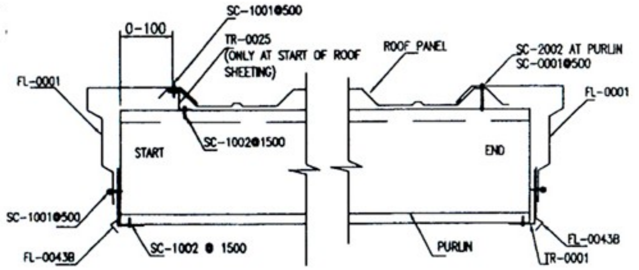


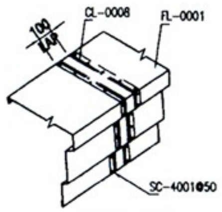

OVERLAP DETAIL

RS-328D

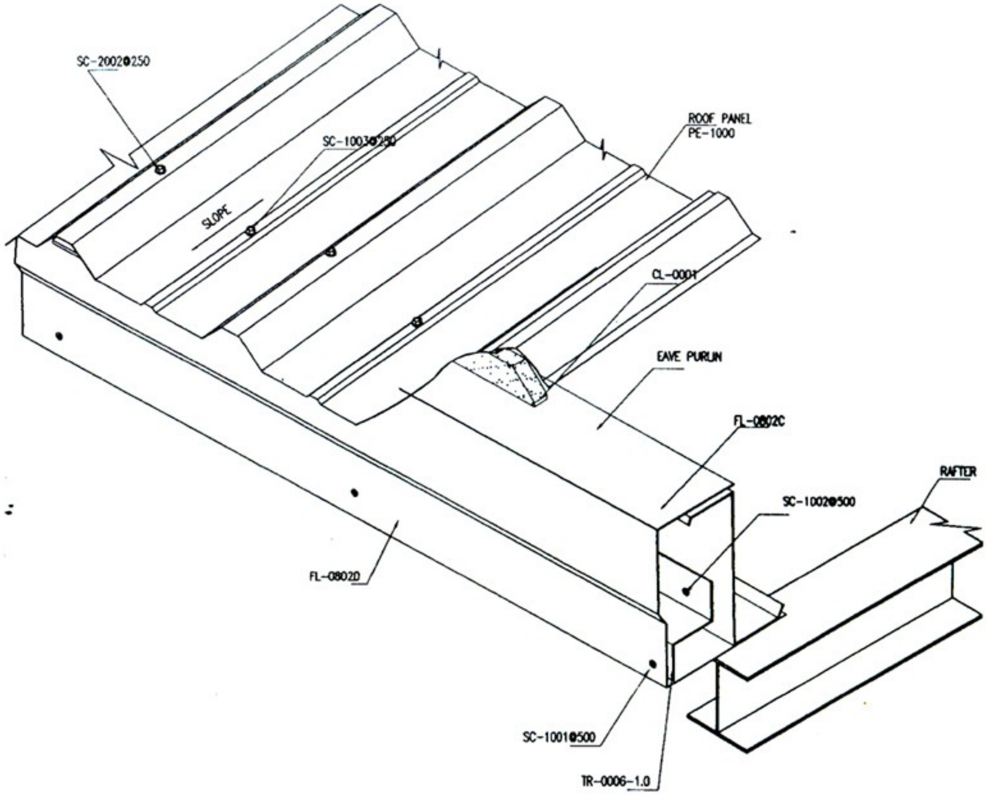

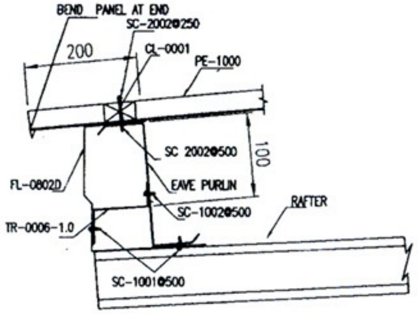

REV. NO	DATE	DESCRIPTION	CO.No	DRN	CHK
0	18.03.2014	ISSUED FOR CONSTRUCTION	02	TLT	THC

GARMENT FACTORY

CUSTOMER KMH CO.,LTD.

PROJECT GARMENT FACTORY

LOCATION YANGON,MYANMAR

DRG. NAME DETAIL SHEETING 06


PEB STEEL
BUILDING FOR LIFE


QUOTE NO. Q09682/13


JOB NO. J01413/14

BLDG. NO. B01


DWG NO. E20

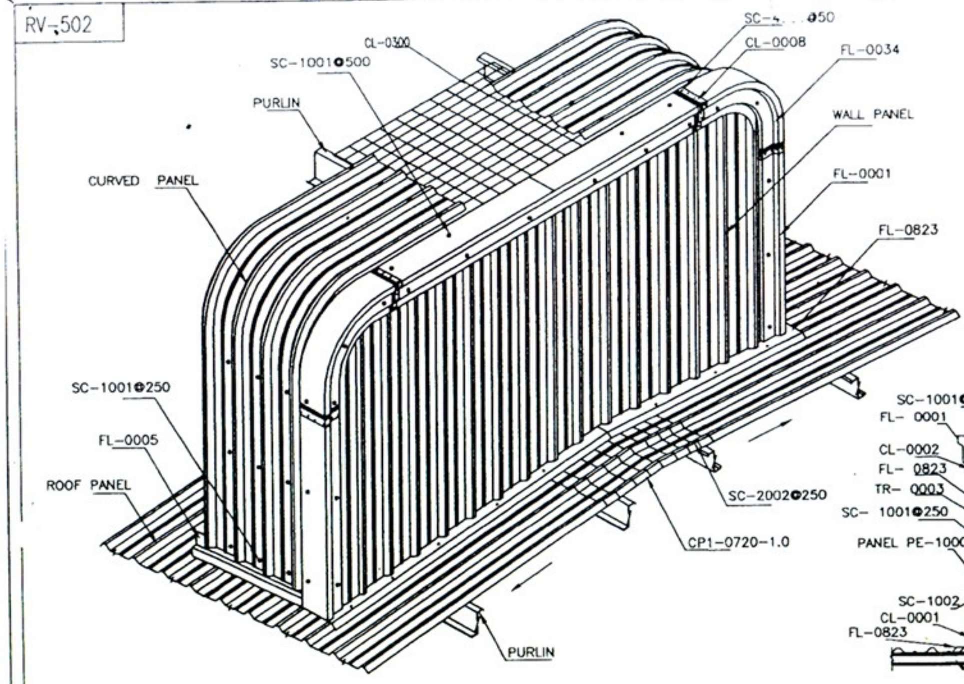


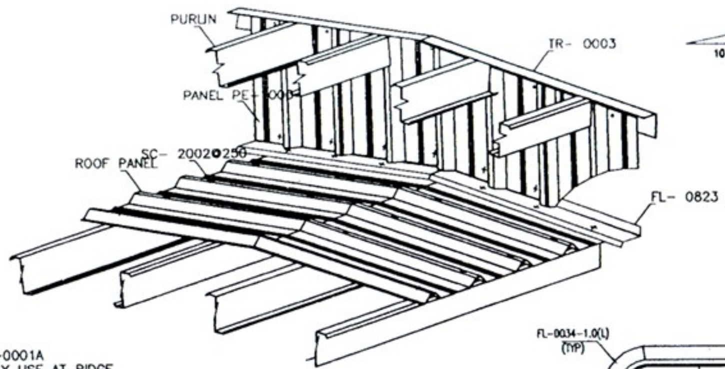


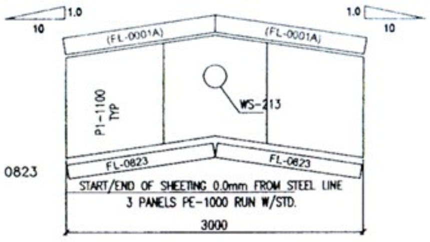



ENDWALL SHEETING INSIDE RV 5.0

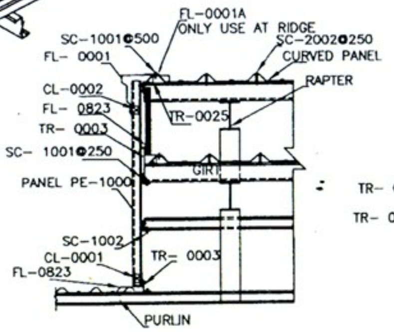

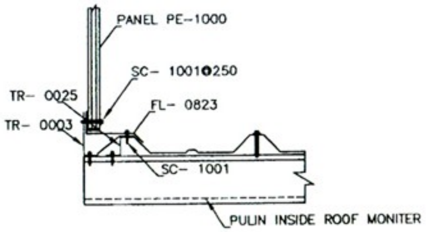


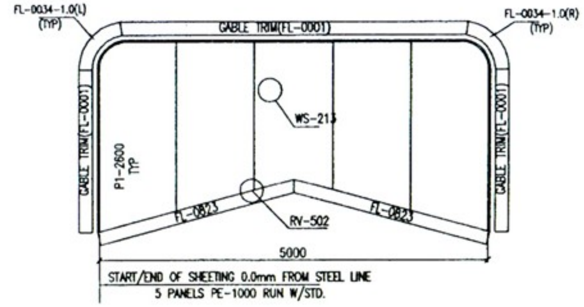

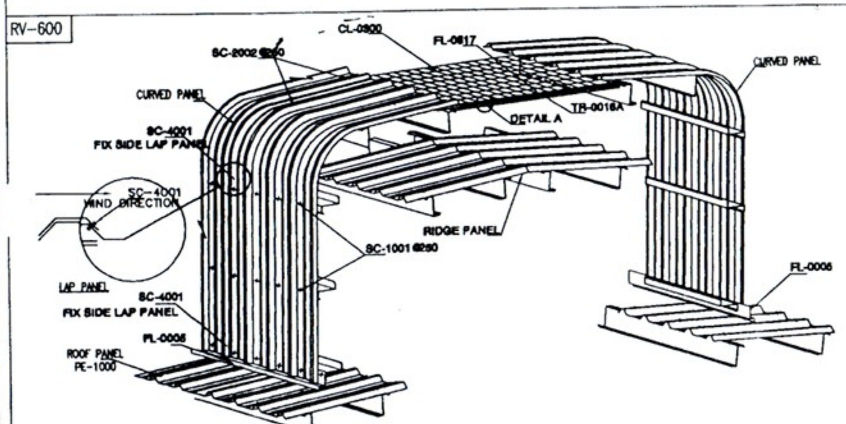


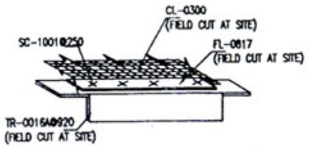

(LOCATION LAP BIRD SCREEN)

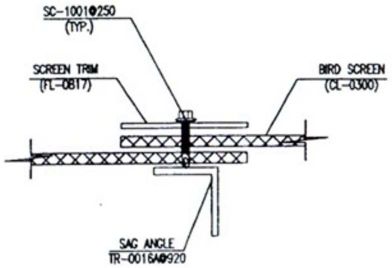

DETAIL A

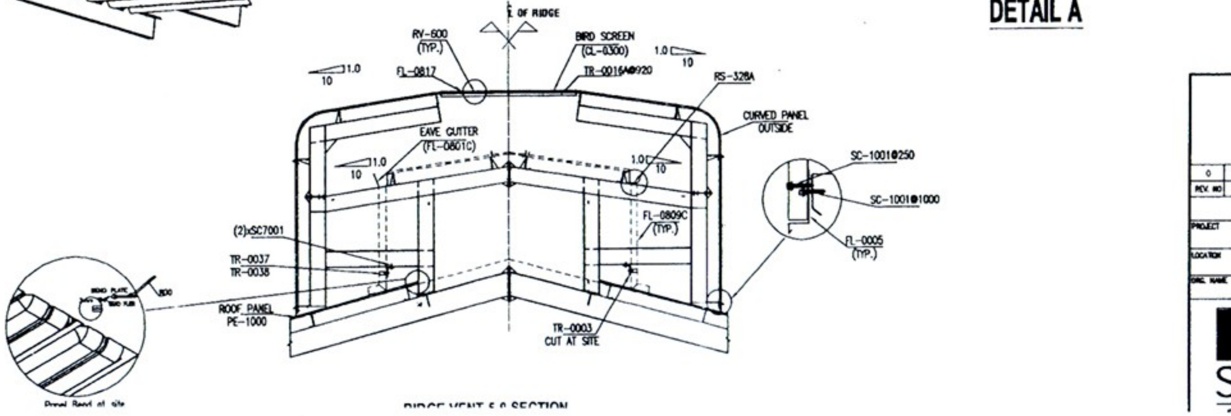

RIDGE VENT 5.0 SECTION

0	18.03.2014	ISSUED FOR CONSTRUCTION	02	TLT	THC	
REV. NO	DATE	DESCRIPTION	CO.No	DRN	CHK	
	KMH CO.,LTD.					
PROJECT	GARMENT FACTORY					
LOCATION	YANGON,MYANMAR					
DRG. NAME	DETAIL SHEETING 07					
PEB STEEL	QUOTE NO. Q09682/13					
	JOB NO. J01413/14					
	BLDG. NO. B01	DRG. NO F21				


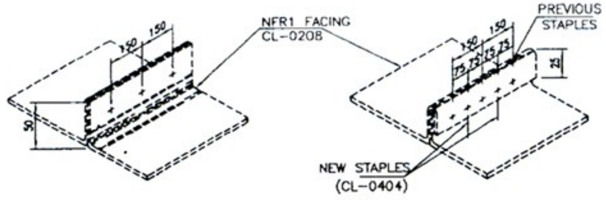



FIG. 1 **FIG. 2**

1. PULL TABS TOGETHER & STAPLE AT APPROX. 150mm ON CENTERS ALONG FULL LENGTH AS SHOWN IN FIG. 1.
2. FOLD TABS OVER & STAPLE THRU FOLDED TABS BETWEEN PREVIOUS STAPLES AS SHOWN IN FIGURE 2.


FASTENING OF NFR1 FACING TABS INSTRUCTION

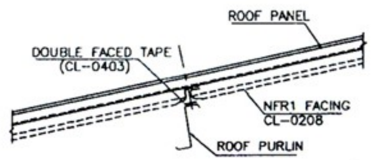


NFR1 FACING END LAP

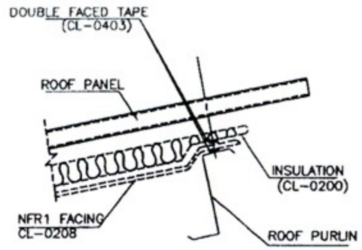

FOR ROOF AT RIDGE VENT

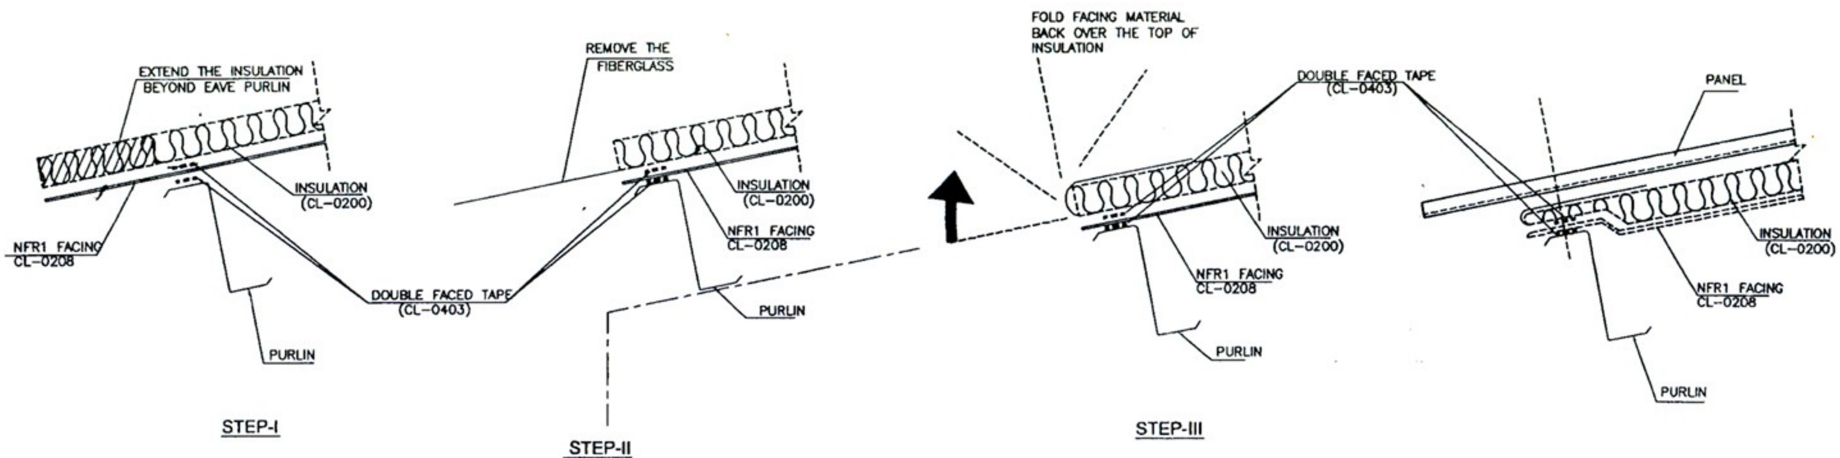

INSULATION DETAIL AT END (TYP.)

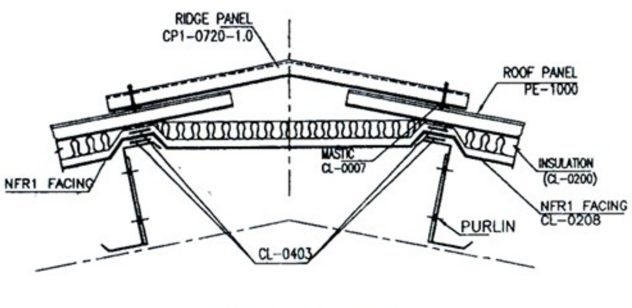

FOR RIDGE PANEL

REV. NO	DATE	DESCRIPTION	CO.No	DRN	CHK
0	18.03.2014	ISSUED FOR CONSTRUCTION	02	TLT	THC

	GARMENT FACTORY
CUSTOMER	KMH CO.,LTD.
PROJECT	GARMENT FACTORY
LOCATION	YANGON,MYANMAR
DWG. NAME	DETAIL SHEETING 08

PEB STEEL
BUILDING FOR LIFE

QUOTE NO.	Q09682/13
JOB NO.	J01413/14
BLDG. NO.	B01
DWG. NO.	E22

စည်ပင်သာယာရေးကော်မတီ
ရန်ကုန်မြို့တော်

ပြည်ထောင်စုသမ္မတမြန်မာနိုင်ငံတော်

ရန်ကုန်မြို့တော်စည်ပင်သာယာရေးကော်မတီ

မြေငှားစာချုပ်

ပြည်ထောင်စုသမ္မတမြန်မာနိုင်ငံတော်
အထူးကပ်တံဆိပ်ခေါင်း
SPECIAL ADHESIVE
၅၀၀ကျပ် K 500

အထူးကပ်တံဆိပ်ခေါင်း
SPECIAL ADHESIVE
၂၀၀၀ကျပ် K 2000

အထူးကပ်တံဆိပ်ခေါင်း
SPECIAL ADHESIVE
၁၀၀၀ကျပ် K 1000

စည်ပင်သာယာရေးကော်မတီ
ရန်ကုန်မြို့တော်

အမည်	ဦးခင်မောင်ဟိန်း	မြို့နယ်	ဒဂုံမြို့သစ် (အရှေ့ပိုင်း)
နိုင်ငံသား/အမျိုးသား မှတ်ပုံတင်အမှတ်	၁၃/တကန(နိုင်) ၁၂၃၃၉၄	မြေတိုင်းရပ်ကွက်	၁၁၂
		လူနေရပ်ကွက်အမှတ်	–
မြေငှားစာချုပ်အမှတ်	၁၀၈၂/၈၈၇၁- ၂၉၀/၁၇	မြေကွက်အမှတ်	၄၆
အမှုတွဲအမှတ်/နေ့စွဲ	Online_20160128805 (၈.၇.၁၆)	မြေကွက်လိပ်စာ	–

[illegible]လုပ်ငန်းဆောင်ရွက်ရန်အတွက်သာ

မြေငှားစာချုပ်

A 0029904 A

နေ့စွဲ၊ ၂၀၁၇ ခုနှစ်၊ ဇူလိုင် လ၊ ၅ ရက်

မြေငှားစာချုပ်အမှတ် ဒ/၁၇/၁၈၁၁၁-၂၆၀/၁၇....... အမှုတွဲအမှတ် ဝ၇၂/၈၉-ဥပ၆၀/၄၈၀၇ (၈.၇.၂၀၁၇)

ပြည်ထောင်စုသမ္မတမြန်မာနိုင်ငံတော်၊ ရန်ကုန်မြို့တော် စည်ပင်သာယာရေးကော်မတီ မြို့ပြစီမံကိန်းနှင့် မြေစီမံ ခန့်ခွဲမှု ဌာန (နောင်တွင် **"အငှားချထားသူ"** ဟု ရည်ညွှန်းသည်။ အငှားချထားသူ ဆိုသည့် စကားရပ်တွင် ရန်ကုန်မြို့တော်စည်ပင်သာယာရေး ကော်မတီ၊ မြို့ပြစီမံကိန်းနှင့် မြေစီမံခန့်ခွဲမှုဌာနကို ဆက်ခံသူများ၊ အဆိုပါဌာနက လွှဲအပ်သူများလည်း ပါဝင်သည်။)

* ဒွန်ဘွေးဟွာ(ခ) နှင့်ကျိုက္ကူး (ခ)

...ရန်ကုန်.... မြို့နေ၊ ဦး ..သောင်းရှိန်... ၏ သား/သမီးဖြစ်သော ဦး/ဒေါ် ခင်မောင်ဦး နိုင်ငံသား/ အမျိုးသားမှတ်ပုံတင်အမှတ် ၁၃/သဃက(နိုင်)...၁၁၂၃၃၈၄. (နောင်တွင် **"အငှားစာချုပ်ရသူ"** ဟုရည်ညွှန်းသည်။)

တို့ ၁၃........ ခုနှစ်၊......................လဆန်း/လပြည့်ကျော် ....ရက်နေ့၊ ၂၀ ၁၇......... ခုနှစ်၊ ....ဇူလိုင်.... လ ....၅... ရက်နေ့တွင် အောက်ပါအတိုင်း မြေငှားစာချုပ် ချုပ်ဆိုကြသည်။

အငှားစာချုပ်ရသူက နောက်တွင် သတ်မှတ်ထားသည့် မြေငှားခကို ပေးဆောင်ရန် သဘောတူသောကြောင့်လည်းကောင်း၊ နောက်တွင်ပါရှိသော ပဋိညာဉ်ခံစားချက်ကို ပြုသောကြောင့်လည်းကောင်း၊ အောက်ပါဇယား၌ ဖော်ပြထားသော မြေကွက်အားလုံးကို ထိုမြေကွက်နှင့် သက်ဆိုင်သော ပိုင်ဆိုင်ခွင့်များ၊ ဝင်-ထွက်သွားလာနိုင်ခွင့် စသော သက်သာခွင့်များနှင့် အခြားအခွင့်အရေးများနှင့်တကွ အငှားချထားသူက အငှားစာချုပ်ရသူအား ဤစာချုပ်ဖြင့် အငှားချထားသည်။ အဆိုပါမြေကွက်အတွင်း မြေပေါ် မြေအောက်ရှိ သတ္တုတွင်းများ၊ ဓါတ်သတ္တုပစ္စည်းများ၊ ကျောက်မျက်ရတနာများ၊ မြေမြှုပ်ဘဏ္ဍာများ၊ ကျောက်မီးသွေး၊ ရေနံနှင့် ကျောက်မိုင်း စသည်တို့သည် ဤစာချုပ်ဖြင့် အငှားချထားခြင်း၌မပါဝင်ချေ။ ထိုသို့ ရှာဖွေတူးဖော်သယ်ဆောင်ရာ၌ အဆိုပါမြေကွက်၏ မျက်နှာပြင်ကို နှောင့်ယှက် ပျက်စီး စေခဲ့လျှင် အငှားစာချုပ်ရသူအား သင့်လျော်သောလျော်ကြေးကို အငှားချထားသူက ပေးရမည်။ ထိုလျော်ကြေးနှင့် စပ်လျဉ်း၍ အငြင်းဖြစ်ပွားခဲ့သော် လျော်ကြေးကို တည်ဆဲမြေသိမ်းအက်ဥပဒေ သို့တည်းမဟုတ် စည်းမျဉ်းဥပဒေများ၏ ပြဋ္ဌာန်းချက်နှင့်အညီ ရန်ကုန်မြို့တော်စည်ပင်သာယာရေးကော်မတီ၊ မြို့ပြစီမံကိန်းနှင့် မြေစီမံခန့်ခွဲမှုဌာန၊ ဌာနမှူးကဆုံးဖြတ်ရမည်။

ထို့ကြောင့် ဤစာချုပ် ချုပ်ဆိုသည့် ...၅.၇.၂၀၁၇... နေ့မှစ၍ နှစ်ပေါင်း...၆၀... ကာလအပိုင်းအခြားအတွက် လက်ရှိထားနိုင်ရန် အငှားစာချုပ်ရသူအား အဆိုပါ မြေကွက်ကိုအငှားချထားသည်။

နှစ်ပေါင်း (၆၀) မြေငှားစာချုပ်ကာလအပိုင်းအခြားတွင်၊ ၂၀၇၇ ခုနှစ်၊ .....ဇူလိုင်........ လ ....၄.... ရက် နေ့၌ကုန်ဆုံးသည့် ပထမ (၁၅) နှစ်အတွင်းတွင် သုံးလပတ်အတွက် မြေငှားရမ်းခငွေ ကျပ် ....၃၆၄၇၀/-........... (ကျပ်...................တိတိ) ကို ဇန်နဝါရီလ၊ ဧပြီလ၊ ဇူလိုင်လ နှင့် အောက်တိုဘာလများ၏လဆန်း (၁) ရက်နေ့များတွင် ကြိုတင်ပေးဆောင်ရမည်။ အဆိုပါ နှစ်ပေါင်း (၆၀) ကာလအပိုင်းအခြား၏ ဒုတိယ၊ တတိယ နှင့် စတုတ္ထ(၁၅) နှစ်စီအတွက် အပိုဒ်(၃)တွင် ပြဋ္ဌာန်းထားသည့် နည်းလမ်းအတိုင်း အငှားချထားသူအား သတ်မှတ်သည့် မြေငှားခများကို အငှားစာချုပ်ရသူက ပေးဆောင်ရမည်။

၁။ အငှားစာချုပ်ရသူသည် အငှားချထားသူအား အောက်ပါအတိုင်း ပဋိညာဉ်ခံချက် ပြုလုပ်သည် ~

(က) အထက်၌ မြေငှားခကိုပေးဆောင်ရန် သတ်မှတ်သည့်နေ့ရက်တွင် သတ်မှတ်သည့်နည်းလမ်းအတိုင်း မြေငှားခနှင့် အဆိုပါမြေကွက်ပေါ်၌လည်းကောင်း၊ ထိုမြေကွက်ပေါ်တွင် ဆောက်လုပ်ထားသော အဆောက်အအုံပေါ်၌လည်းကောင်း၊ အငှားစာချုပ်ရသူအပေါ်၌လည်းကောင်း၊ အဆိုပါ နှစ်ပေါင်း (၆၀) ကာလအပိုင်းအခြားအတွင်း စည်းကြပ်ဆဲ၊ စည်းကြပ်လတ္တံ့ဖြစ်သော အခွန်အတုပ်အားလုံးကို ပေးဆောင်ရမည်။

(ခ) ဤစာချုပ်ချုပ်ဆိုသည့်နေ့မှ (၆) လအတွင်း စတင်ဆောက်လုပ်၍ အဆိုပါမြေကွက်ပေါ်တွင် ကောင်းမွန်ခိုင်ခံ့သော လူနေအိမ်ကို ရန်ကုန်မြို့တော်စည်ပင်သာယာရေးကော်မတီ၊ အင်ဂျင်နီယာဌာန (အဆောက်အအုံ) မှ သတ်မှတ်ခွင့်ပြုသည့် ပုံစံအတိုင်း ရန်ကုန်မြို့တော်စည်ပင်သာယာရေးဥပဒေနှင့်အညီ ပြီးစီးအောင် ဆောက်လုပ်ရန်နှင့် ထိုလူနေအိမ် စသည်တို့ကို အဆိုပါနှစ်ပေါင်း (၆၀) ကာလအပိုင်းအခြားအတွင်းပြုပြင်မွမ်းမံထားရှိရန်။

(ဂ) အဆိုပါမြေကွက် တည်ရှိသောရပ်ကွက်၌ သက်ဆိုင်ရာ ဒေသန္တရအာဏာပိုင်များက မိလ္လာပိုက်များနှင့် ရေပိုက်များချထားလျှင် ဒေသန္တရအာဏာပိုင်နှင့် သက်ဆိုင်သည့် တရားဥပဒေနှင့်အညီ အဆိုပါမြေကွက်ပေါ် ဆောက်လုပ်ထားသော အဆောက်အအုံများကို ထိုမိလ္လာပိုက်၊ ရေပိုက်များနှင့် ဆက်သွယ်ရန်။

(ဃ) အဆိုပါမြေကွက်ပေါ်၌ အဆောက်အအုံများ တည်ဆောက်ရာတွင် ဒေသန္တရအာဏာပိုင် (သို့မဟုတ်) ရန်ကုန်မြို့တော်စည်ပင်သာယာရေးကော်မတီ၊ အင်ဂျင်နီယာဌာန (အဆောက်အအုံ) ၏ ကြိုတင်ခွင့်ပြုချက် ရယူရန်။

(င) အငှားချထားသူ၏ စာဖြင့်သဘောတူညီချက်ကို ကြိုတင်မရရှိဘဲ နှစ်ပေါင်း (၆၀) ကာလ အပိုင်းအခြားအတွင်း အဆိုပါမြေကွက်ကို လူနေအိမ်ဆောက်လုပ်ရန်အတွက်မှတပါး အခြားကိစ္စအတွက် အသုံးမပြုရန်နှင့် အဆိုပါမြေကွက်ပေါ်တွင် ဆောက်လုပ်သည့်လူနေအိမ်ကို၊ လူနေအိမ်အဖြစ်မှတပါး အခြားနည်းအသုံးမပြုရန်။

(စ) အငှားချထားသူ၏ စာဖြင့် ကြိုတင်သဘောတူညီချက်မရရှိဘဲ စာချုပ်ပါမြေကို ခွဲခြမ်းခြင်းမပြုရသည့်အပြင် ၎င်းမြေ၏ တစ်စိတ်တစ်ဒေသကိုလည်း လွှဲပြောင်းခြင်း၊ တဆင့်ငှားရမ်းခြင်း၊ လက်လွှတ်ခြင်းများ မပြုလုပ်ရ။

(ဆ) ဤစာချုပ်နှင့် စပ်လျဉ်း၍ မည်သည့်ကိစ္စအတွက်မဆို အဆိုပါမြေကွက်သို့ဖြစ်စေ၊ အဆိုပါ မြေကွက်ပေါ်တွင် ဆောက်လုပ်ထားသော အဆောက်အအုံသို့ဖြစ်စေ၊ နှစ်ပေါင်း (၆၀) ကာလအပိုင်းအခြားတွင် ပြည်ထောင်စု သမ္မတမြန်မာနိုင်ငံတော်၊ ရန်ကုန်မြို့တော်စည်ပင်သာယာရေးကော်မတီ၊ မြို့ပြစီမံကိန်းနှင့် မြေစီမံခန့်ခွဲမှုဌာန၊ ဌာနမှူး၏ အမိန့်အရ ဆောင်ရွက်သူများအား နေ့ပိုင်းသင့်လျော်သည့် အချိန်များတွင် ဝင်ရောက်ခွင့်ပြုရန်။

(ဇ) ဤစာချုပ်အရ အငှားချထားသည့် နှစ်ပေါင်း (၆၀) အပိုင်းအခြား ကုန်ဆုံးသောအခါ အဆိုပါ မြေကွက် တည်ရှိသည့် အဆောက်အအုံနှင့် ယင်းအဆောက်အအုံတွင် ပါဝင်တည်ဆောက်ထားသော ပစ္စည်းများ မပါဝင်စေဘဲ အဆိုပါမြေကွက်ကို အငှားချထားသူအား အေးဆေးစွာပြန်လည်ပေးအပ်ရန်၊ သို့ရာတွင် အငှားချထားသူက အပိုဒ် (၂) အရ အဆိုပါမြေကွက်ကို ပြန်လည်သိမ်းယူပြီး စာချုပ်ကိုရုပ်စဲလျှင် အဆိုပါမြေကွက်နှင့် ထိုမြေကွက်ပေါ်တွင်တည်ရှိသည့် အဆောက်အအုံနှင့် ယင်း၏အဆောက်အအုံတွင် ပါဝင်တည်ဆောက်ထားသော ပစ္စည်းများကို အငှားစာချုပ်ရသူက အငှားချထားသူအား အေးဆေးစွာပေးအပ်ရန်။

လုပ်ငန်းဆောင်ရွက်ရန်

အပိုပဋိညာဉ်ခံချက်များ

ဖော်ပြပါ မြေငှားခနှုန်းသည် ယာယီမျှသာဖြစ်၍ ၂၀ ..၁၅...ခုနှစ် အတွင်းတွင်ဖြစ်စေ၊ ထို့နောက် အချိန်ကာလတွင်ဖြစ်စေ၊ ပြန်လည်ပြင်ဆင်သင့်က ပြင်ဆင်စည်းကြပ်ရန် ဖြစ်သည်။

၂။ အဆိုပါမြေငှားခကို တောင်းဆိုသည်ဖြစ်စေ၊ မတောင်းဆိုသည်ဖြစ်စေ၊ ကြိုတင်ပေးဆောင်ရမည့် သုံးလပတ်အတွက် မြေငှားခကို (သို့တည်းမဟုတ်) ၎င်းအစိတ်အပိုင်းကို ထိုသုံးလပတ်၏ ဒုတိယ လဦးပိုင်းတွင် မပေးဆောင်သဖြင့် မြေငှားခမပြေကျန်ရှိနေလျှင်၊ သို့တည်းမဟုတ် အငှားစာချုပ်ရသူသည် အထက်တွင်ဖော်ပြပါရှိသည့် ပဋိညာဉ်ခံချက်များအတိုင်း လိုက်နာဆောင်ရွက်ရန် ပျက်ကွက်လျှင်၊ ရန်ကုန်မြို့တော်စည်ပင်သာယာရေးကော်မတီ မြို့ပြစီမံကိန်းနှင့် မြေစီမံခန့်ခွဲမှုဌာန၊ ဌာနမှူးသည် အဆိုပါမြေငှားခကိုရယူရန် ချက်ချင်းအမှုဖွင့်နိုင်သည်။ ထို့ပြင် သို့တည်းမဟုတ် ယခင်က ပဋိညာဉ်ခံချက် ပျက်ကွက်ခြင်းအတွက် အရေးယူပိုင်ခွင့်ကိုဖြစ်စေ၊ အဆိုပါမြေကွက် ပြန်လည်သိမ်းယူနိုင်ခွင့်ကိုဖြစ်စေ၊ စွန့်လွှတ်ခဲ့စေကာမူ ဤစာချုပ်ကို ပယ်ဖျက်၍ အဆိုပါမြေကွက်နှင့် ထိုမြေကွက်ပေါ်တွင် တည်ရှိသော အဆောက်အအုံများ၊ အဆောက်အအုံများနှင့် အမြဲတွယ်ကပ်ထားသော ပစ္စည်းများကို သိမ်းယူနိုင်သည်။

၃။ အငှားချထားသူသည် အငှားစာချုပ်ရသူအား အောက်ပါအတိုင်း ပဋိညာဉ်ခံချက်ပြုလုပ်သည် ~

(က) အပိုဒ် (၂) အရ ဤစာချုပ်ကို ပယ်ဖျက်ကြောင်း နို့တစ်စာကို အငှားချထားသူက မိမိသင့်လျော်သည်ဟု ထင်မြင်သည့် နည်းလမ်းအတိုင်း အငှားစာချုပ်ရသူ၏ နောက်ဆုံးသိရှိရသော လိပ်စာတပ်ပြီး မှတ်ပုံတင်ပြုလုပ်၍ စာပို့တိုက်မှ ပေးပို့နိုင်သည်။ သို့တည်းမဟုတ် ဆိုခဲ့သည့်အတိုင်း လိပ်စာတပ်၍ နို့တစ်စာကို အဆိုပါမြေကွက်၊ အဆောက်အအုံ စသည့် ပစ္စည်းများ၏ ထင်ရှား၍ လူအများမြင်သာသော နေရာတွင် ကပ်ထားနိုင်သည်။ အဆိုပါနို့တစ်စာကို ပြဆိုသည့် နည်းလမ်းအတိုင်း ပေးပို့ခြင်း၊ ကပ်ထားခြင်း၊ ပြုလုပ်ပြီးနောက် ရက်ပေါင်း (၆၀) အတွင်း အငှားစာချုပ်ရသူက အဆိုပါဌာနမှူးအား မပြေကျန်ရှိနေသေးသော မြေငှားခကို ဤစာချုပ်ပယ်ဖျက်ခြင်း၊ သို့တည်းမဟုတ် အဆိုပါမြေကွက် ပြန်လည်သိမ်းယူခြင်း၊ သို့တည်းမဟုတ် အဆိုပါမြေကွက်ကို ပြန်လည်အငှားချထားခြင်းနှင့် စပ်လျဉ်း၍ အငှားချထားသူ ကကုန်ကျသော စရိတ်အားလုံးနှင့်တကွ အဆိုပါဌာနမှူးသို့ ပေးဆောင်လျှင်သော်လည်းကောင်း၊ အခြားပဋိညာဉ်ခံချက် တစ်ခုခုနှင့် စပ်လျဉ်း၍ ပျက်ကွက်သည့်အတွက် နစ်နာမှုကိုပပျောက်စေရန် အဆိုပါဌာနမှူး ကျေနပ်လောက်အောင် ဆောင်ရွက်လျှင်သော်လည်းကောင်း၊ အငှားချထားသူက ဤစာချုပ်ပါ ပဋိညာဉ်ခံချက်များအတိုင်း နှစ်ပေါင်း (၆၀) ကာလအပိုင်းအခြား၏ ကျန်ရှိသေးသောကာလအဖို့ အဆိုပါမြေကွက်နှင့် ပြန်လည်သိမ်းယူသည့် အချိန်တွင် ထိုမြေကွက်ပေါ်၌ တည်ရှိနေသော အဆောက်အအုံ၊ ထိုအဆောက်အအုံနှင့် အမြဲတွယ်ကပ်ထားသော ပစ္စည်းများကို လက်ရှိထားနိုင်စေခြင်းငှာ အငှားစာချုပ်ရသူအား ပြန်လည်ပေးအပ်ရန်၊ သို့ရာတွင် မီးကြောင့်သော်လည်းကောင်း၊ အခြားအကြောင်း တစ်ခုခုကြောင့်သော်လည်းကောင်း၊ ပျက်စီးရသည့် အဆောက်အအုံ သို့တည်းမဟုတ် ထိုအဆောက်အအုံနှင့် အမြဲတွယ်ကပ်ထားသော ပစ္စည်းများကို ပြန်လည်ပေးအပ်ရန် အငှားချထားသူ၌ တာဝန်မရှိသည့်အပြင် ယင်းသို့ ပြန်လည်သိမ်းယူသည့်အခါ ပြည်ထောင်စုသမ္မတမြန်မာနိုင်ငံတော်၊ ရန်ကုန်မြို့တော် စည်ပင်သာယာရေးကော်မတီ၊ မြို့ပြစီမံကိန်းနှင့် မြေစီမံခန့်ခွဲမှုဌာန၏ အမှုထမ်းများ သို့တည်းမဟုတ် ကိုယ်စားလှယ်များ၏ ဖျက်လိုဖျက်ဆီး ပြုလုပ်မှုကြောင့် ဆုံးရှုံးပျက်စီးခြင်းအတွက်မှတပါး အဆိုပါမြေကွက်ပေါ်တွင်ဖြစ်စေ၊ အထဲတွင်ဖြစ်စေ၊ တည်ရှိနေသော အဆောက်အအုံနှင့် အခြားပစ္စည်းများ၏တန်ဖိုး ယုတ်လျော့ခြင်း၊ ပြုပြင်မှုကင်းမဲ့ခြင်း၊ သို့တည်းမဟုတ် ပျက်စီးယိုယွင်းခြင်းအတွက် ပြည်ထောင်စုသမ္မတမြန်မာနိုင်ငံတော်၊ ရန်ကုန်မြို့တော် စည်ပင်သာယာရေးကော်မတီ၊ မြို့ပြစီမံကိန်းနှင့် မြေစီမံခန့်ခွဲမှုဌာန၌ တာဝန်မရှိစေရန်။

(ခ) အပိုဒ် (၂) အရ ဤစာချုပ်ကို ပယ်ဖျက်ပြီး မဟုတ်လျှင်သော်လည်းကောင်း၊ အငှားစာချုပ်ရသူက နှစ်ပေါင်း (၆၀) ကာလအပိုင်းအခြား ကုန်ဆုံးသည်အထိ အဆိုပါမြေငှားခကို ပြေလည်အောင် ပေးဆောင်၍ ဤစာချုပ်ပါ မိမိပြုလုပ်သည့် ပဋိညာဉ်ခံချက်များအတိုင်း လိုက်နာဆောင်ရွက်လျှင်သော်လည်းကောင်း၊ အငှားစာချုပ်ရသူသည် အဆိုပါမြေကွက်ပေါ်တွင် တည်ဆောက်တွယ်ကပ်ထားသော အဆောက်အအုံများ၊ အဆောက်အအုံများ နှင့် အမြဲ တွယ်ကပ်ထားသော ပစ္စည်းများကို အဆိုပါကာလအပိုင်းအခြား မကုန်မီ (၆) လအတွင်း ဖျက်သိမ်း သယ်ယူ ခန့်ခွဲနိုင်သည်။ သို့ရာတွင် ထိုသို့သယ်ယူခြင်းကြောင့် အဆိုပါမြေကွက် ပျက်စီးယိုယွင်းခဲ့လျှင် ထိုမြေကွက်ကို မူလ အခြေအနေအတိုင်းရှိအောင် ပြုပြင်ပေးရန်။

(ဂ) ....၂၀၁၂.ခုနှစ်၊ ....ဇူလိုင်.......လ၊ ......၄.......ရက်နေ့မှစ၍ ပထမ (၁၅) နှစ် ကုန်ဆုံးသောအခါ ဒုတိယ (၁၅) နှစ်အတွက် ရန်ကုန်မြို့တော်စည်ပင်သာယာရေး မြေနည်းဥပဒေ ၂၄ အရ စည်းကြပ်သော သုံးလပါတ် မြေငှားခကိုလည်းကောင်း၊ ဒုတိယ (၁၅) နှစ်ကုန်ဆုံးသောအခါ တတိယ (၁၅) နှစ် အတွက် အဆိုပါ မြေနည်းဥပဒေ ၂၄ အရ စည်းကြပ်သော သုံးလပါတ်မြေငှားခကိုလည်းကောင်း၊ တတိယ (၁၅) နှစ် ကုန်ဆုံးသောအခါ စတုတ္ထ (၁၅) နှစ်အတွက် အဆိုပါ မြေနည်းဥပဒေ ၂၄ အရ စည်းကြပ်သော သုံးလပါတ် မြေငှားခကိုလည်းကောင်း၊ အငှားစာချုပ်ရသူက အငှားချထားသူအား ပေးဆောင်ရန်၊ အကယ်၍ အထက်ပါ နည်းဥပဒေအတိုင်း မြေငှားခကို ပြန်လည်စည်းကြပ်ခြင်းမပြုလျှင် အငှားစာချုပ်ရသူသည် ဤအပိုဒ်ခွဲတွင် ပြဋ္ဌာန်း ထားသည့် နည်းဥပဒေအတိုင်း မြေငှားခကို ပြောင်းလဲခြင်းမပြုမီ သတ်မှတ်ထားသည့် စည်းကြပ်ဆဲ သုံးလပါတ် မြေငှားခကို ဆက်လက်ပေးဆောင်ရန်။

(ဃ) ဤစာချုပ်ပါ အခြားပြဋ္ဌာန်းချက်များတွင် ဆန့်ကျင်လျက်မည်သို့ပင် ပါရှိစေကာမူ ဤစာချုပ်ချုပ်ဆိုသည့် နေ့မှစ၍ ပထမနှစ်ပေါင်း (၃၀) အတွင်း သတ်မှတ်ထားသော သို့တည်းမဟုတ် ပြန်လည်စည်းကြပ်သော မြေငှားခကို ပြေလည်အောင် ပေးဆောင်ခဲ့သောကြောင့်လည်းကောင်း၊ ပြုလုပ်ထားသော ပဋိညာဉ်ခံချက်များကို မပျက်မကွက် လိုက်နာဆောင်ရွက်ခဲ့သောကြောင့်လည်းကောင်း၊ သတ်မှတ်ထားသော သို့တည်းမဟုတ် ပြန်လည်စည်းကြပ်သော သုံးလပါတ် မြေငှားခဖြင့် နောက်ထပ် နှစ်ပေါင်း (၃၀) အတွက် ဆက်လက်၍ အဆိုပါမြေကွက်ကို ငှားရမ်းမြေငှား စာချုပ်အသစ် ချုပ်ဆိုရန်သဘောတူကြောင်းကို အဆိုပါ ပထမနှစ်ပေါင်း (၃၀) မပြည့်မီ အနည်းဆုံး (၆) လ ကြိုတင်၍ အငှားရသူက အငှားချထားသူအား စာဖြင့်အကြောင်းကြားရမည်။ အကြောင်းကြားစာနှင့်အတူ ပထမ မြေငှားစာချုပ်ကို ပေးအပ်လျှင် ထိုအကြောင်းကြားစာ ရရှိသည့်နေ့မှ (၆) လအတွင်း နောက်နှစ်ပေါင်း (၃၀) အတွက် ပထမမြေငှားစာချုပ်ပါ ပဋိညာဉ်ခံချက်များနှင့် ဖြစ်နိုင်သမျှတူညီသည့် ပဋိညာဉ်ခံချက်များပါရှိသည့် မြေငှားစာချုပ်အသစ်ကို အငှားစာချုပ်ရသူ၏ စရိတ်ဖြင့် အငှားချထားသူက ထုတ်ပေးရန်၊ အကယ်၍ မြေငှားခကို သတ်မှတ်ခြင်းမရှိသေးလျှင် ပထမမြေငှားစာချုပ်အရ နောက်ဆုံးပေးဆောင်ခဲ့ရသော သုံးလပါတ်မြေငှားခကို အငှားစာချုပ်ရသူက ပေးဆောင်ရန်။

ဤစာချုပ်ပါ စကားရပ်များကို သိရှိနားလည်ကြပြီးဖြစ်သဖြင့် ပြည်ထောင်စုသမ္မတမြန်မာနိုင်ငံတော်၊ ရန်ကုန်မြို့တော် စည်ပင်သာယာရေးကော်မတီ၊ မြို့ပြစီမံကိန်းနှင့် မြေစီမံခန့်ခွဲမှုဌာန၊ ဌာနမှူး နှင့် ဒုတိယဌာနမှူး တို့ရှေ့တွင် ဤကော်မတီ တံဆိပ်ကို ခပ်နှိပ်၍ အဆိုပါ ဌာနမှူး နှင့် အဆိုပါ ....ဦးခင်မောင်ဝင်း........................... သည် ဤစာချုပ်ကို အထက်၌ ဖော်ပြခဲ့သည့် နေ့ရက်တွင် လက်မှတ်ရေးထိုးကြပါသည်။

ရန်ကုန်မြို့တော်စည်ပင်သာယာရေးကော်မတီ

မြို့ပြစီမံကိန်းနှင့် မြေစီမံခန့်ခွဲမှုဌာန

တံဆိပ်ကို မြို့ပြစီမံကိန်းနှင့် မြေစီမံခန့်ခွဲမှုဌာန **ဌာနမှူး နှင့် ဒုတိယဌာနမှူးတို့ ရှေ့မှောက်၌ ခပ်နှိပ်၍ အဆိုပါ ဌာနမှူး နှင့် ဒုတိယဌာနမှူးတို့ လက်မှတ်ရေးထိုးသည်။**

တံဆိပ်

အသိသက်သေ

....

လက်ထောက်ဌာနမှူး
(မြို့ပြစီမံကိန်းနှင့် မြေစီမံခန့်ခွဲမှုဌာန)

....
ဌာနမှူး

....
ဒုတိယဌာနမှူး

အငှားစာချုပ်ရသူ ဦးခင်မောင်ဟိန်း..... က လက်မှတ်ရေးထိုးသည်။

....
အငှားစာချုပ်ရသူ

အသိသက်သေ

၁။ ဦးခင်မောင်ချို ၁၄/ဗဟန(နိုင်)၁၆၆၁၀၉

၂။ ....
ဌာနခွဲမှူး
မြို့ပြစီမံကိန်းနှင့်မြေစီမံခန့်ခွဲမှုဌာန

အထက်တွင် ရည်ညွှန်းထားသည့်မြေ

ခွင့်ပြုပြီး မြေပုံဖြစ်သော လူနေရပ်ကွက်အမှတ် ....

မြေတိုင်းရပ်ကွက်အမှတ် ....၁၁၂..............

ရန်ကုန်မြို့ ဒဂုံမြို့သစ်(ဆိပ်ကမ်း) မြို့နယ် အတွင်းရှိ ......မြောက်(၆၁)ရပ်ကွက် တန်းစား၊ မြေကွက်အမှတ် ....၄၆................... ဖြစ်သည့် ပူးတွဲပါမြေပုံ၌ မှင်နီဖြင့်ပြထားသော အလျား ....၂၁၀'............ ပေ၊ ၂၀၆'
အနံ ....၅၂၅'............ ပေ၊ ခန့်ရှိသော အလားအလာ ~

အရှေ့လားသော် ...မြေကွက်...၄၇.....

အနောက်လားသော် ...လမ်း.....................

တောင်လားသော် ...လမ်း.....................


မြောက်လားသော် ...လမ်း.....................

အတွင်းရှိ မြေအားလုံးဧရိယာ ....၂.၅၈၇.... ကေ၊ (စတုရန်းပေ ......၁၁၂,၂၀၀'.......)

ပြည်ထောင်စုသမ္မတမြန်မာနိုင်ငံတော်

ရန်ကုန်မြို့တော်စည်ပင်သာယာရေးကော်မတီ

စည်ပင်သာယာရေးကော်မတီ
ရန်ကုန်မြို့တော်

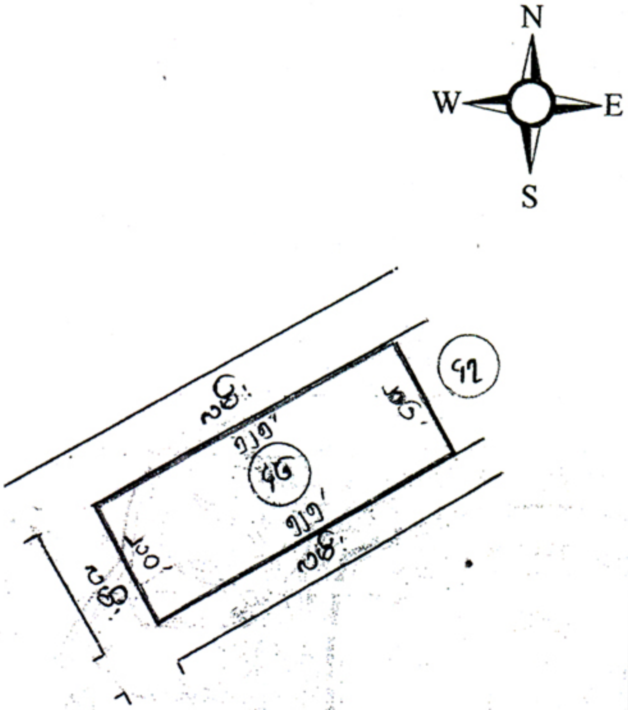

၂၀၁၇/၁၈ ခုနှစ်သုံး မြေပုံမှ ရေးကူးပေးသည့် မှန်ကန်ကြောင်း သက်သေခံသည့် မြေငှားဂရန်မြေပုံ	
အမည်ပေါက်	ဦးခင်မောင်ဟိန်း
မြေတိုင်းရပ်ကွက်အမှတ်	၁၁၂
လူနေရပ်ကွက်အမှတ်	–
မြေကွက်အမှတ်	၄၉
မြေအမျိုးအစား	ဒီဇ (၆၀) မြေငှားဂရန်
အလျား ၂၁၀' / ၂၀၆' × အနံ ၅၂.၅'	
ဧရိယာ ၂.၅၀၇ ဧက	
မြို့နယ် ဒဂုံမြို့သစ် (တောင်ပိုင်း)	
စကေး ၁" = ၁၀၀'.၀၀"	
ထုတ်ပေးသည့်အမှုတွဲအမှတ်	Online ... ၂၀၁၆၀၁၂၀၀၅
၂၈-၆-၂၀၁၇ မြေတိုင်း (၂) မြို့ပြစီမံကိန်းနှင့်မြေစီမံခန့်ခွဲမှုဌာန	
၂၈-၆-၂၀၁၇ မြေတိုင်း (၁) မြို့ပြစီမံကိန်းနှင့်မြေစီမံခန့်ခွဲမှုဌာန	
27-6-2017 ဦးစီး (မြေတိုင်း) မြို့ပြစီမံကိန်းနှင့်မြေစီမံခန့်ခွဲမှုဌာန	

၂၀၁၇ / ၁၈ ခုနှစ်သုံး မြေပုံ/မြို့ မြေစာရင်းမှ ရေးကူးသော ကောက်နုတ်ချက်မိတ္တူမြေပုံ/မြေရာဇဝင်ဖြစ်၍ တိကျမှန်ကန်ကြောင်း ထောက်ခံပါသည်။ (မြို့ပြစီမံကိန်းနှင့် မြေစီမံခန့်ခွဲမှုဌာန)

အမည်ပေါက်လွှဲပြောင်းခြင်းမှတ်တမ်း

မြို့နယ် -

မြေတိုင်းရပ်ကွက်အမှတ် -

မြေကွက်အမှတ် -

ဧရိယာ -

မြေအမျိုးအစား -

မြေငှားစာချုပ်အမှတ် -

အမှုတွဲအမှတ် နေ့စွဲနှင့် ခွင့်ပြုရက်စွဲ	ဂရန်အမည်ပေါက် နှင့် နိုင်ငံသားအမှတ်	လွှဲပြောင်းသည့်စာချုပ် အမှတ်နှင့်ရက်စွဲ (သို့) တရားရုံးဒီကရီနှင့်ရက်စွဲ	လွှဲပြောင်းခံရသူ (သို့) တရားရုံးဒီကရီရရှိသူ၏ အမည်နှင့် နိုင်ငံသားအမှတ်
၁	၂	၃	၄


ရန်ကုန်မြို့တော်

ပုံရင်း

---ကိုးမိုင်ခွဲ အလုံ--------- မြို့နယ် လူနေရပ်ကွက်အမည် ------ ကျော်ကျော်------------

---20၂------ မှ မြေကွက်အမည် ---- မြေပုံ -

စကေး ၁ လက်မ = ၂၅၀ ေ

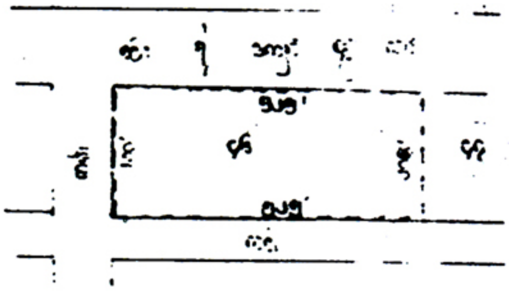

စုံရင်း

ရည်ညွှန်းချက်

------------ ဧရိယာ

---၁၀၉၂၂၀၀----- စတုရန်းပေ

----၂၂-၁၁၁၇---- ဧက

(အောင်ရဲထင်)
မြေတိုင်း-၄
မြေတိုင်းဌာနခွဲ

ပြည်ထောင်စု သမ္မတ မြန်မာနိုင်ငံတော်အစိုးရ
ဆောက်လုပ်ရေးဝန်ကြီးဌာန
မြို့ရွာနှင့်အိုးအိမ်ဖွံ့ဖြိုးရေးဦးစီးဌာန
နေပြည်တော်

မူရင်း

"စက်မှုလက်မှုလုပ်ငန်းအတွက် မြေအသုံးပြုခွင့်"

တဆင့်လွှဲပြောင်း/ရောင်းချ/ပေါင်နှံ/ပေးကမ်းခွင့်မရှိရ။

ရန်ကုန်မြို့ **ဦးအောင်ရွှေ** ၏ သား/သမီး **ဦးခင်မောင်ဟိန်း** ၊ **နိုင်ငံသား စိစစ်ရေး ကဒ်ပြားအမှတ်- ၁၃/ တကန (နိုင်) ၁၂၃၃၉၄** အား **ဒဂုံမြို့သစ် (အရှေ့ပိုင်း)** မြို့နယ် ၊ မြေတိုင်းရပ်ကွက် အမှတ် (၁၁၂) ၊ မြေကွက်အမှတ် (၄၆) ၊ ဧရိယာခန့်မှန်းခြေ (၂.၅၀၇) ဧကရှိ မြေ(၁) ကွက်ကို **အထွေထွေ စက်မှုလုပ်ငန်း**အတွက် အဆောက်အဦ ဆောက်လုပ်အသုံးပြုရန် အောက်ပါ စည်းကမ်းချက်များဖြင့် ပူးတွဲပါ မြေပုံအရ ၂၀၁၄ **နှစ်**၊ **ဒီဇင်ဘာ** လ (၁၅) ရက် နေ့မှ စ၍ ခွင့်ပြုလိုက်သည် -

(၁) **အထွေထွေစက်မှု လုပ်ငန်း** အတွက် အသုံးပြုခွင့်ရသော မြေကွက်တွင် ရရှိပြီးသည့်နေ့မှ (၃)လအတွင်းအဆောက်အဦ စတင် ဆောက်လုပ်အသုံးပြုရမည်။

(၂) စက်မှုလက်မှု မြေကွက်အတွက် **အထွေထွေစက်မှု လုပ်ငန်း** အဆောက်အဦမှ တပါးခွင့်ပြုထားသူ၏ ကြိုတင်ခွင့်မရှိဘဲ အခြား လူနေအိမ်စသည်များကို ဆောက်လုပ်ခွင့်မပြုရ။

စက်မှုလက်မှုလုပ်ငန်း

မူရင်း

(၃) စက်မှုလက်မှုမြေအတွင်း **အထွေထွေစက်မှု လုပ်ငန်း** မှ တပါး အခြားလုပ်ငန်းများအတွက် အသုံးမပြုရ ၊ ပတ်ဝန်းကျင်အားအသံအားဖြင့်လည်းကောင်း၊ အနံ့အားဖြင့်လည်းကောင်း ၊ အနှောင့်အယှက် မဖြစ်စေရန် နှင့် အန္တရာယ်ကင်းရှင်းရေးတာဝန်ယူဆောင်ရွက်ရပါမည် ။

(၄) မြေကွက်အား ခွဲစိတ်ခြင်း၊ တဆင့် လွှဲပြောင်း / ရောင်းချ / ပေါင်နှံ / ပေးကမ်းခြင်းလုံးဝမပြုလုပ်ရ။

(၅) သုံးလပတ်ကျသင့် မြေငှားခငွေ ၉၁၁၆ °/- တိတိ ကို ကြိုတင် ပေးဆောင်ရမည်။

(၆) စက်မှုလက်မှု မြေကွက်ရသူသည် သတ်မှတ်ထားသော မြေခွန်မြေခများကို မှန်မှန်ပေးဆောင်ရမည့်အပြင် အခြားအခါ အားလျော်စွာ သတ်မှတ်ထားသော ... များကို လိုက်နာရမည်။

စက်မှုဇုန် ...
ညွှန်ကြားချက်အမှတ် ... တွင်
လိုက်နာရမည်

C3>Doc>License

၂

မူရင်း

(၇) စက်မှုလက်မှုလုပ်ငန်း အဆောက်အဦ ဆောက်လုပ်ခွင့်ပြုသော သက်တမ်း သည် ၂၀၁၇ ခုနှစ်၊ နိုဝင်ဘာ လ(၁၄)ရက်နေ့တွင် ကုန်ဆုံး မည်။ အသုံးပြုခွင့်ကာလကုန်ဆုံးသောအခါ အမြဲတမ်း ဆက်လက် အသုံးပြုခွင့်ရလို ပါက မြေငှားစာချုပ် လျှောက်ထားနိုင်ခွင့် ရှိသည်။

(၈) စက်မှုလက်မှုအသုံးပြုခွင့်ရသူသည်သတ်မှတ်ထားသော စည်းကမ်းများ ကို လိုက်နာရန် ပျက်ကွက်ပါက ခွင့်ပြုထားသော မြေကွက်ကို ဆောက်လုပ်ထားသောအဆောက်အဦနှင့်တကွ မြို့ရွာနှင့်အိုးအိမ်ဖွံ့ဖြိုးရေးဦးစီးဌာနမှ ပြန်လည်သိမ်းယူနိုင်ခွင့်ရှိသည်။

(၉) စက်မှုလက်မှု အလုပ်ရုံများမဆောက်လုပ်မီ စနစ်တကျရှိစေရန် အဆောက် အဦ ပုံစံနှင့် မြေကွက်ပေါ်တွင် အဆောက်အဦ အနေအထားပြ ပုံစံ တို့ကို ၊ရန်ကုန် မြို့တော် စည်ပင်သာယာရေးကော်မတီ ၏ အတည်ပြုချက်ကို ရယူရမည်။

မူရင်း

(၁၀) စက်မှု လက်မှု မြေကွက်များ တွင် အောက်ပါ အတိုင်း ချန်လှပ်၍ အဆောက် အဦ ဆောက်လုပ်ရမည် -

(က) အလျား x အနံ .... ၁၅၀ပေ x ၁၀၀ ပေ ရှိ မြေကွက်တွင်

မျက်နှာစာ .... ၂၅ ပေ

နောက်ဖေး .... ၇ ပေ

ဘေးဘက် .... ၈ ပေ

ကို၍အဆောက်အဦးမဆောက်လုပ်ပါက အစိုးရမြေအဖြစ်ပြန်လည် ၁၄ ယူမည်။

(ခ) အလျား x အနံ .... ၆၀ပေ x ၄၀ ပေ ရှိ မြေကွက် တွင်

မျက်နှာစာ .... ၉ ပေ

နောက်ဖေး .... ၇ ပေ

ဘေးဘက် .... ၄ ပေ

(signature) ၁၅.၁၂.၂၀၁၇

ညွှန်ကြားရေးမှူးချုပ် (ကိုယ်စား)

(ခင်မေအေး ၊ ဒုတိယညွှန်ကြားရေးမှူး)

မြေနှင့်အခွန်ဌာနခွဲ

(signature)

၁၃/တကန(နိုင်) ၁၂၃၃၉၄

မြေအသုံးပြုခွင့်ရသူ၏လက်မှတ်

စာအမှတ်၊ နပတ /ဒဂရ /(၁၃.၂) စက်မှုလုပ် / လိုင်စင် - ၃၃ / ၂၀၁၄

ရက်စွဲ ၊ ၂၀၁၄ ခုနှစ်၊ နိုဝင်ဘာ လ ၁၅ ရက်

C3>Doc>Locense

ဝိုင်း

မှရင်းမြေအသုံးပြုခွင့်အမိန့်ကို မြေအသုံးပြုခွင့်ရသူ ဦးခင်မောင်ဟိန်း ၊ နိုင်ငံသား စိစစ်ရေး ကဒ်ပြားအမှတ် ၁၃/ တကန (နိုင်) ၁၂၃၃၉၄ အား ပေးအပ်ပေးသည် ။

ဒုတိယညွှန်ကြားရေးမှူး မြေတိုင်း ဌာနခွဲသို့ မြေ စာရင်းတွင် မှတ်သားရန် နှင့် မိုရာ ကာအမှ ၍ သုံးလပတ် မြေခွန်နှုန်းထား ၉၁၁၆ ° /- (ကျပ် ကိုးထောင် တစ်ရာ တစ်ဆယ့် ခြောက် တိတိ) ဖြင့် စည်းကြပ် ကောက်ခံနိုင်ရန် ပေးပို့ပါသည်


ဦးစီးအရာရှိ မြေယာရုံးခွဲ( ) ဒဂုံမြို့သစ်(အရှေ့ပိုင်း)မြို့နယ် သို့ သိသာရန်နှင့် လိုအပ်သလို ဆောင်ရွက်နိုင်ရန် ပေးပို့ပါသည်

ရန်ကုန်မြို့တော်စည်ပင်သာယာရေးကော်မတီ ဒဂုံမြို့သစ်(အရှေ့ပိုင်း)မြို့နယ် သို့ သိသာရန် နှင့် လိုအပ်သလို ဆောင်ရွက်နိုင်ရန် ပေးပို့ပါသည်

ရုံးလက်ခံ

AIT (MYANMAR) MANUFACTURING COMPANY LIMITED

Location Map

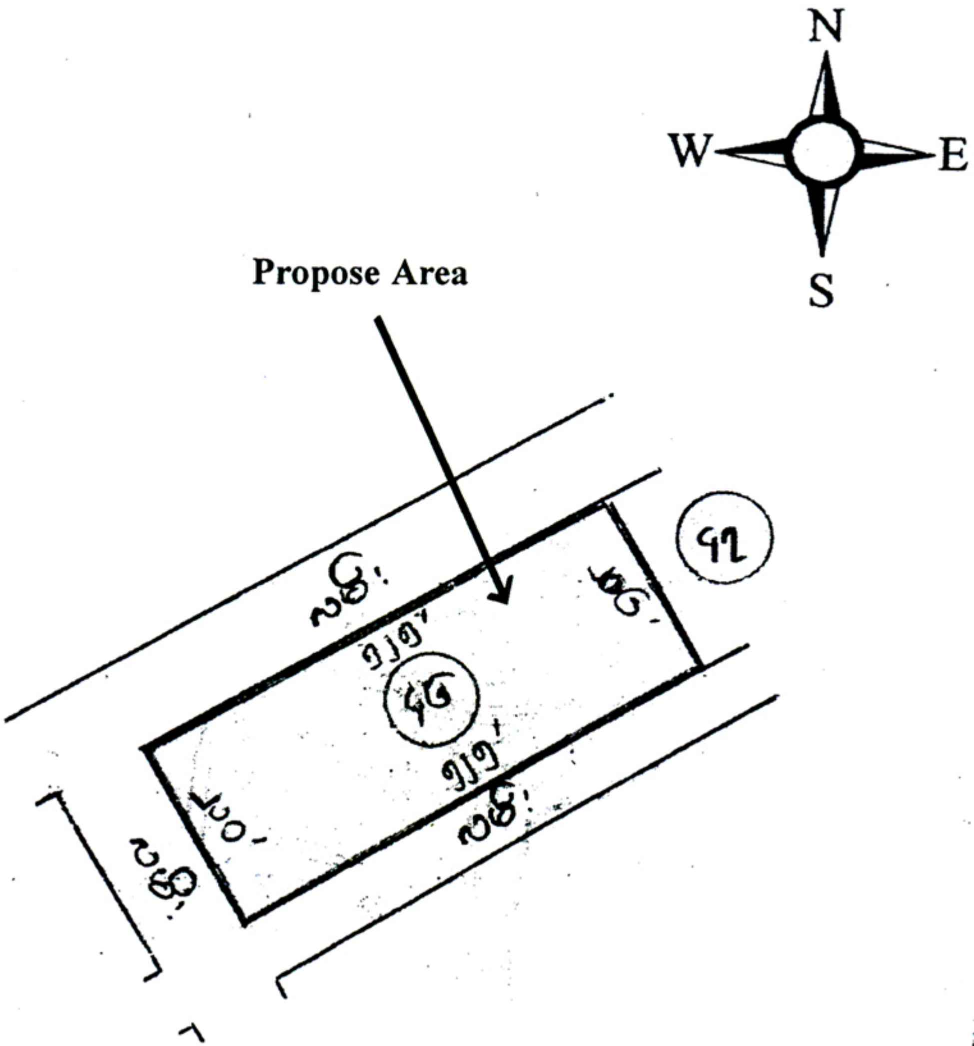

AIT (MYANMAR) MANUFACTURING COMPANY LIMITED

စက်ရုံအဆောက်အဦ



AIT (MYANMAR) MANUFACTURING COMPANY LIMITED

စက်ရုံအဆောက်အဦ



AIT (MYANMAR) MANUFACTURING COMPANY LIMITED

စက်ရုံအဆောက်အဦ



LEASE AGREEMENT
FOR LAND AND BUILDING

BETWEEN

U KHIN MAUNG HEIN

AND

AIT (MYANMAR) MANUFACTURING COMPANY LIMITED

LEASE AGREEMENT
FOR LAND AND BUILDING

This LEASE AGREEMENT is made : -

BETWEEN

U KHIN MAUNG HEIN (13/TaKaNa (Naing) 123394), No.(142), 21st Street, Latha Township, Yangon Region, the Republic of the Union of Myanmar (hereinafter referred to as **"the LESSOR"** which expression shall except where the context requires another and different meaning therefrom, include its successors, legal representative and permitted assigns) of the ONE PART.

AND

AIT (MYANMAR) MANUFACTURING COMPANY LIMITED (under registration) according to the Myanmar Companies Act as 100% owned foreign company in the Republic of the Union of Myanmar having it registered office at No.(46), Min Ye Kyaw Swar Road, Dagon East Industrial Myo, (Extention/Kha)- Quarter, Dagon Myo Thit (Eastern) Township, Yangon Region, The Republic of the Union of Myanmar. (hereinafter referred to as **"the LESSEE"** which expression shall, except where the context requires another and different meaning therefrom,include its successors, legal representatives and permitted assigns) for the purpose of this agreement represented by its Managing Director **MR. LIN BO** (P.P.No. EA 7897443), of the OTHER PART.

WHEREAS

1. The LESSEE is desirous of utilizing the lease land of (**2.507**) acres (equivalent to (**10,145.48** square meter) at **Plot No.(46), Ground Survey Block No.(112), Dagon Myo Thit (Eastern) Township, Yangon Region, Myanmar** with building described in the map as per appendix A attached hereto (which shall from an integral part of this Lease Agreement) **Manufacturing of Knittedwear on CMP Basis.**

2. The LESSOR is desirous of leasing the land plot for 12 (Twelve) years lease may be extendable to two, (10) year terms on mutual agreement between the two parties as afore-mentioned to the LESSEE to enhance industrial development, whereby promote the foreign investment in Myanmar.

3. The LESSOR represents and warrants that it has the legal and beneficial right on the said land and building WHEREAS both the LESSOR and the LESSEE hereto are legally authorized to enter into this Lease Agreement.

NOW, THIS AGREEMENT WITNESSETH AS FOLLOW.

ARTICLE 1 : SCOPE OF AGREEMENT

1.1 In consideration of the rent hereinafter reserved and the covenants made by the LESSEE hereinafter contained, the LESSOR and the LESSEE both hereby enter in to the lease all that piece of land at **Plot No.(46), Ground Survey Block No.(112), Dagon Myo Thit (Eastern) Township, Yangon Region, Myanmar** with building measuring (**2.507**) acres (equivalent to **10,145.48** square meter) as per map attached as appendix A hereto (which shall form an integral part of this Lease Agreement) together with all the rights basements appurtenances thereto, except all mine, deposit, under the said land and building for 12 (Twelve) years which may be extendable two, (10) year terms on mutual agreement between this two parties.

1.2 On expiry of initial 12 years term, the lease hereunder shall at the discretion of the LESSEE and with the consent of the LESSOR, be renewed for further period of 20 years (not exceeding the period prescribed by Foreign Investment Law) according to the mutually agreed terms.

ARTICLE 2 : RENTAL FEES

2.1 The lease rental for the Lease Land and Building for the first 12 years term shall be US$ **45,960.00** per annum for (**2.507**) acres (**10,145.48**) square meters calculated at US$ **4.53** per square meters.

2.2 On expiry of (12) years the lease may be extended for another (2) consecutive terms of (10) years each with mutual agreement between LESSOR and LESSEE subject to approval of Myanmar Investment Commission.

ARTICLE 3 : LEASE PERIOD

3.1 The term of this agreement and the lease hereunder shall be initial 12 years from (17-10-2017) to (16-10-2029) by giving four months as renovation period starting from (17-6-2017) to (16-10-2017).

3.2 The lease hereunder may be extended for a further 20 years and extendable to comprising 2 subsequent terms of 10 years each at the request of the LESSEE for the extension thereof, and in such case consent shall be given by the LESSOR.

3.3 For such extension for a further 20 years terms the LESSEE shall communicate intention of renewal in writing to the LESSOR at least (6) months prior to the expiry of initial period and each of the subsequently extended to two (10) years terms.

ARTICLE 4 : PAYMENT OF RENT

4.1 The LESSEE shall pay the first (3) years of rent initial twelve (12) year term of this Lease Agreement, amounting to US$ **137,880.00** the LESSOR in advance on the date of signing of this agreement.

4.2 The LESSEE shall pay (3) years of initial twelve (12) year term of this Lease Agreement in advance two month prior to the commencement of each rental year.

4.3 On expiry of initial (12) years, the LESSOR will negotiate rental with the LESSEE and if the LESSEE cannot oblige to the rental, the LESSOR has the option to terminate the this Lease Agreement.

ARTICLE 5 : EFFECTIVE DATE OF THE LEASE

The effective date of this Lease Agreement shall be the date on which this Lease Agreement is signed by both the LESSOR and the LESSEE.

ARTICLE 6 : LESSEE'S RIGHTS AND OBLIGATIONS

The LESSEE hereby covenants with the LESSOR that during the terms of the Lease for the followings.

6.1 the LESSEE shall pay the said rent and fee in the manner herein before appointed for payment thereof and also to be responsible for charges collectable be the respective authorities with respect to any services supplied except land and building rental.

6.2 the LESSEE shall not to sub - lease, assign or transfer the whole or any part of the leasehold interest hereby created without the prior approval of the LESSOR.

6.3 the LESSEE shall keep in good repair and condition the buildings and structures in the demised premises and hand over such buildings and structures in such condition at he expiry of the lease period or the extended period, if any, of the lease.

6.4 to ensure that all activities and operations carried out by the Lessee on the said Land are in conformity with the laws of the Republic of the Union of Myanmar.

6.5 the LESSEE shall be responsible for preservation of the environment in and around the area of the project site and to control pollution of air, water and land, and other environmental degradation. The lessee shall take necessary measures in order to fulfill environmental protection such as installation of the waste water treatment procedures to keep the project site environmental friendly.

6.6 the LESSEE shall be allowed to use whatever machinery, equipment and materials necessary for operation for **Manufacturing of Knittedwear** Factory on the leased site in accordance with the existing laws of the Republic of the Union of Myanmar.

6.7 the LESSEE shall be allowed to renovate all premises with the prior approval of the LESSOR during the lease period.

6.8 the LESSEE shall pay all municipal tax or rates as well as assessments of similar nature that now are or may hereafter during the said term be imposed upon the demised premises or any part thereof except land revenue.

6.9 the LESSEE may peacefully and quietly hold the demised premises during the terms of the lease without any interruption or disturbance of whatsoever nature by the Lessor or any person lawfully or in trust for the Lessor.

6.10 the LESSEE shall ensure that foreign personnel, and their families employed by it shall abide by the Laws of the Republic of the Union of Myanmar and they do not interfere in the internal affairs of the Republic of the Union of Myanmar.

ARTICLE 7: LESSOR'S RIGHTS AND OBLIGATIONS

The LESSOR do hereby covenants with the LESSEE during the term of the Lease for the followings.

7.1 the LESSOR shall be no interference in the operation and management of the factory or disturbance of whatsoever nature by the Lessor or any person lawfully claiming to represent the Lessor during the term that this Lease in effect.

7.2 the LESSOR also agrees that the Lessee shall implement the proposed development after receiving the approval of authorities concerns, as agreed by both parties.

7.3 the LESSOR shall pay the land revenue during the leased period.

ARTICLE 8: GOVERNING LAW & JURISDICTION

This lease Agreement shall be read, constructed, interpreted and governed, in all respects, by the laws of The Republic of The Union of Myanmar and the parties hereby submit to the jurisdiction of the relevant court of Myanmar and all courts competent to hear appeals therefrom.

ARTICLE 9: CONDITION PRECEDENT

This lease Agreement is conditional upon receipt of all necessary and requisite approvals for its performance and implementation of this lease Agreement from all relevant government authorities in Republic of Union of Myanmar.

ARTICLE 10 : RENEGOTIATION OF AGREEMENT

10.1 In the event that situation or condition arise due to circumstances not envisaged in the Agreement and that it warrants amendments to this Lease Agreement, the parties hereto shall make necessary negotiations with a view to making such amendments.

10.2 Such amendments are subject to the approval of the Myanmar Investment Commission.

ARTICLE 11 : ARBITRATION

11.1 In the event of any dispute arising, between the parties to this Lease Agreement, which cannot be settled amicably, such dispute shall be settled in Republic of the Union of Myanmar by way of Arbitration, through two arbitrators, each one of whom shall be appointed by the LESSOR and the LESSEE respectively. Should the arbitrators fail to reach an agreement, the dispute shall be referred to an umpire nominated by the arbitrators. The decision of the arbitrators or the umpire shall be final and binding upon both parties. The arbitration proceeding shall, in all respects, conform to the Arbitration Law, 2016 or any then existing statutory modifications thereof.

11.2 Arbitration fees shall be borne by the losing party.

11.3 The venue of arbitration shall be in Yangon, Myanmar.

ARTICLE 12 : TERMINATION

12.1 This Lease Agreement may be terminated through the service of 90 (ninety) days notice by either party hereto, upon occurrence of any of the following events, subject to the approval of the Myanmar Investment Commission.

12.2 substantial and continuous losses sustained by the business operation without rectification within 60 (sixty) days from written notification of the other party.

12.3 force majeure event persisting for more than six months from the occurrence thereof.

12.4 This Lease Agreement may be terminated, before the expiry of the term of the Lease, by mutual consent in writing, after a service of 90 (ninety) day's notice of the intention of such termination of the one party to the other.

12.5 This Lease Agreement may be terminated by the LESSEE, in the event that a natural disaster or any destruction or loss caused by force majeure occurs. Notice of intention to terminate shall be given in writing to the Lessor, 90 days in advance. The LESSEE reserves its right under this Lease Agreement to reconstruct the damaged property at its own cost and continue its operations.

12.6 Termination shall be effective, only after the approval of Myanmar Investment Commission.

ARTICLE 13 : FORCE MAJEURE

13.1 If either party is temporarily rendered unable wholly or partly by force majeure to perform its obligations or accept the performance of the other party under this Lease Agreement, the affected party shall give notice to the other party within 14 (fourteen) days after the occurrence of the cause relied upon, giving full particulars in writing of such force continuance of the disability so caused, but for no longer period than reasonable; and such cause shall, as far as possible, be removed with all reasonable dispatch. Neither party shall be responsible for any delay caused by force majeure.

13.2 The term, "force majeure" as applied herein shall mean Act of God, restraints of a Government, strikes, industrial disturbances, wars, blockades, insurrections, riots, epidemics, civil disturbances, explosions, fires, floods, earth quakes, storms and other causes similar to the conditions as enumerated herein which are beyond the control of either party and which,by the exercise of due care and diligence, either party is unable to overcome.

ARTICLE 14 : ASSIGNMENTS

The LESSEE has the right to assign, or transfer its interest in **Manufacturing of Knittedwear** Factory to any Company or individual, local or foreign,with the consent of and on terms agreed by the LESSOR, subject to the existing laws of Republic of Union of Myanmar and the approval of Myanmar Investment Commission.

ARTICLE 15 : MINERAL RESOURCES AND TREASURES

15.1 Natural resources or antique or ancient monument or treasures discovered unexpectedly from, in or under the lease land hereunder during the term of this Agreement, shall be the property of the Government of the Republic of the Union of Myanmar, and the Government of the Republic of the Union of Myanmar shall be at liberty to excavate the above said property at any time.

15.2 The LESSEE shall inform promptly to the Head of the relevent administration office and the Myanmar Investment Commission within 24 hours from the time of such discovery.

ARTICLE 16 : INTEGRAL PART OF AGREEMENT

This Agreement together with Appendices hereto shall, for all purposes, form the integral part of the Agreement.

ARTICLE 17 : NOTICE

Any notice or other communication required to given or sent hereunder shall be in English Language and be left or sent by prepaid registered post (airmail, if overseas) or telex or facsimile transmission or international courier to the party concerned at its address given underneath, or such other address as the party concerned shall have notified in concurrence with this clause to the other party.

The addresses of parties are as follows.

LESSOR	:	**Name -**	**U KHIN MAUNG HEIN**
		Address	No.(142), 21st Street, Latha Township, Yangon Region.
LESSEE	:	**Name -**	**AIT (MYANMAR) MANUFACTURING COMPANY LIMITED**
		Address	No.(46), Min Ye Kyaw Swar Road, Dagon East Industrial Myo, (Extention/Kha)- Quarter, Dagon Myo Thit (Eastern) Township, Yangon Region.

ARTICLE 18 : LANGUAGE

This Agreement shall be written in English and be governed by the laws of Myanmar.

ARTICLE 19 : RETRANSFER OF LEASED PROPERTY

19.1 Upon the expiry of lease period, the LESSEE shall transfer the lease land (including the building and structure built by the LESSEE) to the LESSOR in good condition, ground damages having been refilled or repair without any consideration within 6 (Six) months and shall leave all immovable items on " as in " basis. However, the LESSEE shall have the right to remove, at the expenses of the LESSEE the machineries and equipment's installed by the LESSEE without severely damaging the building or structure.

19.2 The LESSEE shall settle in full all dues incurred under this Agreement and shall also provide the LESSOR with documents in support of such settlement.

IN WITNESS WHEREOF THE PARTIES hereto have set their respective hands and affixed their seals hereunder on the Day, the Month and the Year first above written.

LESSOR

U KHIN MAUNG HEIN
13/TaKaNa (Naing) 123394

LESSEE

MR. LIN BO
P.P.No. EA 7897443
for and on behalf of
AIT (MYANMAR) MANUFACTURING COMPANY LIMITED

In the presence of :

(1)
Name : -----------------------------
Designagion : -----------------------------
Address : -----------------------------

(2)
Name : -------------------------------
Designation : -------------------------------
Address : -------------------------------

အခွန်ကင်းလွတ်ခွင့် သို့မဟုတ် သက်သာခွင့်လျှောက်ထားလွှာ

သို့

ဥက္ကဋ္ဌ

မြန်မာနိုင်ငံရင်းနှီးမြှုပ်နှံမှုကော်မရှင်

စာအမှတ်၊

ရက်စွဲ ၂၀ ခုနှစ်၊ လ ရက်

အကြောင်းအရာ။ မြန်မာနိုင်ငံရင်းနှီးမြှုပ်နှံမှုဥပဒေအရ အခွန်ကင်းလွတ်ခွင့် သို့မဟုတ် သက်သာခွင့် လျှောက်ထားခြင်း

ကျွန်တော်/ကျွန်မသည် မြန်မာနိုင်ငံရင်းနှီးမြှုပ်နှံမှုဥပဒေ ပုဒ်မ ၇၄ အရ အခွန်ကင်းလွတ် ခွင့် သို့မဟုတ် သက်သာခွင့်များ ခံစားခွင့်ရရှိရေးအတွက် အောက်ဖော်ပြပါအချက်များအား ဖြည့်စွက်၍ လျှောက်ထားအပ်ပါသည်-

၁။ ရင်းနှီးမြှုပ်နှံသူ၏

(က) အမည် — **MR. LIN BO**

(ခ) ကုမ္ပဏီအမည် — **AIT (MYANMAR) MANUFACTURING COMPANY LIMITED**

(ဂ) လုပ်ငန်းအမျိုးအစား — **Manufacturing of Knittedwear on CMP Basis**

(ဃ) ခွင့်ပြုမိန့်အမှတ် သို့မဟုတ် အတည်ပြုမိန့်အမှတ် (လျှောက်ထားဆဲဖြစ်ပါက လျှောက်ထားဆဲဖြစ်ကြောင်းဖော်ပြရန်) — လျှောက်ထားဆဲ

၂။ ရင်းနှီးမြှုပ်နှံသူကိုယ်တိုင်လျှောက်ထားခြင်း မဟုတ်ပါက လျှောက်ထားသူ၏

(က) ဆက်သွယ်ရမည့် ပုဂ္ဂိုလ်အမည် --

(ခ) နိုင်ငံသားစိစစ်ရေးကတ်/ နိုင်ငံကူးလက်မှတ် အမှတ် --

၃။ တည်ဆောက်မှုကာလ/ ပြင်ဆင်မှု ကာလ — (၂)နှစ်

၄။ စီးပွားဖြစ်စတင်ဆောင်ရွက်သည့်နေ့ --

၅။ အောက်ပါအခွန်ကင်းလွတ်ခွင့် သို့မဟုတ် သက်သာခွင့်ကိုခံစားခွင့်ပြုနိုင်ပါရန် လျှောက်ထား အပ်ပါသည်-

(က) မြန်မာနိုင်ငံရင်းနှီးမြှုပ်နှံမှုဥပဒေပုဒ်မ ၇၅(က)ပါ ဝင်ငွေခွန်ကင်းလွတ်ခွင့်

(-) မြန်မာနိုင်ငံရင်းနှီးမြှုပ်နှံမှုဥပဒေပုဒ်မ ၇၄ ၊ ၇၅ နှင့် ၇၇ တို့အရ ကင်းလွတ်ခွင့်

(-) --

(-) --

မှတ်ချက်။ မိမိလျှောက်ထားလိုသည့် ကင်းလွတ်ခွင့်နှင့် သက်သာခွင့်များကို ဖော်ပြရန်

၆။ မြန်မာနိုင်ငံရင်းနှီးမြှုပ်နှံမှုဥပဒေပုဒ်မ၇၅(က)ပါဝင် ငွေခွန်ကင်းလွတ်ခွင့် လျှောက်ထားမည် ဆိုပါက နည်းဥပဒေ၈၃နှင့် အညီ လုပ်ငန်းဆောင်ရွက်နေသည့်ဇုန်နေရာ သို့မဟုတ် နည်းဥပဒေ ၉၆ နှင့်အညီ တွက်ချက်ထားသော ရင်းနှီးမြှုပ်နှံမှု လုပ်ငန်းတန်ဖိုး ၆၅ရာခိုင်နှုန်း အထက်အား ရင်းနှီးမြှုပ်နှံ ထားသည့်သို့မဟုတ် လုပ်ငန်းဆောင်ရွက် နေသည့် ဇုန်နေရာကို ဖော်ပြ ပေးရန်။ --

၇။ မြန်မာနိုင်ငံရင်းနှီးမြှုပ်နှံမှုဥပဒေ ပုဒ်မ ၇၇ (က) နှင့် (ဃ) ကို လျှောက်ထားမည် ဆိုပါက နည်းဥပဒေ ၈၄ ပါ အချက်အလက်များကို ဇယား (၁) တွင်ဖြည့်စွက်ရန်။

၈။ မြန်မာနိုင်ငံရင်းနှီးမြှုပ်နှံမှုဥပဒေပုဒ်မ ၇၇ (ခ) အရ အခွန်ကင်းလွတ်ခွင့်နှင့် သက်သာခွင့်လျှောက်ထားမည်ဆိုပါက ဇယား(၂) နှင့် အောက်ပါအချက်အလက်များကို ဖော်ပြ ပေးအပ်ရန်-

(က) ရင်းနှီးမြှုပ်နှံမှုလုပ်ငန်းမှ ရရှိမည့် တစ်နှစ်စာမျှော်မှန်းဝင်ငွေ ------------------------------------

(ခ) ပို့ကုန်များမှရရှိသော တစ်နှစ်စာ နိုင်ငံခြားငွေ ------------------------------------

၉။ မြန်မာနိုင်ငံရင်းနှီးမြှုပ်နှံမှုဥပဒေ ပုဒ်မ၇၈(က)အရ ကင်းလွတ်ခွင့်နှင့် သက်သာခွင့် လျှောက်ထားမည် ဆိုပါက နည်းဥပဒေ ၉၉နှင့်အညီ တစ်ဖက်ပါအချက်အလက်များကို ဖော်ပြပေး အပ်ရန်-

(က) မည်သည့်ဘဏ္ဍာနှစ်တွင်ရရှိခဲ့သည့် အမြတ်ငွေဖြစ်ကြောင်းဖော်ပြရန်။ ------------------------------------

(ခ) မည်သည့်ဘဏ္ဍာနှစ်အတွက် ပြန်လည် ရင်းနှီးမြှုပ်နှံလိုကြောင်းဖော်ပြရန်။ ------------------------------------

(ဂ) ပြန်လည် ရင်းနှီးမြှုပ်နှံမည့် ပမာဏကို ဖော်ပြပေးရန်။ ------------------------------------

၁၀။ မြန်မာနိုင်ငံရင်းနှီးမြှုပ်နှံမှုဥပဒေ ပုဒ်မ ၇၈(ခ) အရ ကင်းလွတ်ခွင့်နှင့် သက်သာခွင့် လျှောက်ထားမည် ဆိုပါကအောက်ပါအချက်အလက်များကိုဖော်ပြပေးအပ်ရန်-

(က) နိုင်ငံတော်၏ သက်ဆိုင်ရာ ဥပဒေများအရ ခွင့်ပြုထားသည့် ပစ္စည်း တန်ဖိုးလျော့တွက်နှုန်းထားနှင့် ၎င်းနှုန်းထား၏၁.၅ဆနှင့် တူညီသည့် ပစ္စည်းတန်ဖိုးလျော့တွက်နှုန်းထားတို့ကို ယှဉ်တွဲတွက်ချက် ဖော်ပြထားသည့် ပစ္စည်းတန်ဖိုးလျော့တွက်နှုန်းထားတွက်ချက်မှုကိုပူးတွဲတင်ပြရန်။

(ခ) ရင်းနှီးမြှုပ်နှံသူသည် ပစ္စည်းတန်ဖိုး လျော့တွက်နှုန်းထားကို တွက်ချက် ခံစားခွင့်အတွက် အခြားသက်ဆိုင်ရာ အစိုးရဌာန၊ အစိုးရအဖွဲ့အစည်းထံ သီးခြားလျှောက်ထားခြင်း သို့မဟုတ် ရရှိထားခြင်းရှိမရှိ။

၁၁။ မြန်မာနိုင်ငံရင်းနှီးမြှုပ်နှံမှုဥပဒေပုဒ်မ၇၈(ဂ) အရ ကင်းလွတ်ခွင့်နှင့် သက်သာခွင့် လျှောက်ထားမည်

ဇယား (၁) - ထုတ်လုပ်မှုအတွက် လိုအပ်သည့် ပစ္စည်းများစာရင်း

စဉ်	ပစ္စည်းအမျိုးအမည်	HS Code (ဂဏန်း၄လုံးဖြင့်ဖော်ပြရန်)	ရေတွက်ပုံ	အရေအတွက်	တစ်ခုချင်းတန်ဖိုး	စုစုပေါင်းတန်ဖိုး	ပင်ရင်းနိုင်ငံ	
							ပြည်တွင်း	ပြည်ပ
	၁	၂	၃	၄	၅	၆	၇	၈
	Please See Exhibit - 2							
	စုစုပေါင်း							

မှတ်ချက် ။ ။ Brand New / Reconditioned ခွဲခြားဖော်ပြပေးရန်။

ဇယား (၂) - ထုတ်လုပ်မှုအတွက် လိုအပ်သည့် သွင်းအားစုစာရင်း

စဉ်	ပစ္စည်းအမျိုးအမည်	HS Code (ဂဏန်း၄လုံးဖြင့်ဖော်ပြရန်)	ရေတွက်ပုံ	တစ်ခုချင်း တန်ဖိုး (အမေရိကန်ဒေါ်လာ)	တစ်နှစ်အတွက်လိုအပ်မှု				အခြား
					ပြည်တွင်း		ပြည်ပ		
					အရေအတွက်	စုစုပေါင်း (အမေရိကန်ဒေါ်လာ)	အရေအတွက်	စုစုပေါင်း (အမေရိကန်ဒေါ်လာ)	
	၁	၂	၃	၄	၅	၆	၇	၈	၉
	စုစုပေါင်း								

Tax Incentive Application

To,

Chairman

Myanmar Investment Commission

Ref. No :

Dated : - 9 - 2017.

Subject : : **Application for Tax Incentive**

I do hereby apply with the following particulars for the tax incentive under section 74 of Myanmar Investment Law :

1. Applicant
   - (a) Name of Investor .... **MR. LIN BO**
   - (b) Name of Company .... **AIT (MYANMAR) MANUFACTURING COMPANY LIMITED**
   - (c) Type of Business .... **Manufacturing of Knittedwear on CMP Basis**
   - (d) Myanmar Investment Commission Permit or Endorsement No. (If a permit or endorsement is still processing, please describe the information.) .... **Still processing**
2. If investor doesn't submit by hinself / herself, the applicant's ;
   - (1) Name of contact Person ....
   - (2) National Registration Card No./ Passport No. ....
3. Construction period or Preparatory period .... **(2) years**
4. Commencement date for commercial operation ....
5. Applied for the following tax incentive :
   - (a) Exemption or Relief under section 75(a)
   - (-) **Exemption or Relief under section 74, 75 and 77**
   - (-) ....
   - (-) ....

   Note : The application must specify precise tax incentives applied for.
6. If the investor apply for tax incentive under section 75(a), Please state the Zone in accordance rule 83 or the Zone in which more than 65% of the value of the investment is invested or carried out in accordance with rule 96. ....
7. If the investor apply for tax incentive under section 77(a) and (d), please fill the information in schedule (1).

8. If the investor apply for tax incentive under section 77(b), Please state the following information and fill in schedule (2) :

(a) an expected amount as per year to be earned from the investment ....

(b) Foreign Currency from export as per year ....

9. If the investor apply for tax incentive under section 78(a), please state the following information in accordance with rule 99 :

(a) Please describe, which financial year the profits reinvested are earning by the investor. ....

(b) Please describe which financial year the profits are reinvested by the investor. ....

(c) Please describe the amount of reinvestment. ....

10. If the investor apply for tax incentive under section 78(b), please describe the following information :

(a) Provide the depreciation schedule of assets for which the depreciation rate is to be adjusted, showing both the depreciation at the standard rate and at a rate of 1.5 times the depreciation rate permitted under the relevant laws of the Union.

(b) Has the investor separately applied for or obtained an adjustment to the depreciation rate from the relevant authority.

11. If the investor apply for tax incentive under section 78(c), provide an itemised list of actua. research and development expenses for the current financial year.

Signature..............................

Name of Investor.......... MR. LIN BO

Designation.......... MANAGING DIRECTOR

Department / Company.......... AIT (MYANMAR) MANUFACTURING COMPANY LIMITED

(Seal / Stamp)

SCHEDULE (1) - LIST OF PRODUCTION EQUIPMENTS NEEDED

NO.	LIST OF ITEM	HS CODE (WITH FOUR DIGIST)	UNIT	QUANTITY	UNIT PRICE (USD)	TOTAL VALUE	SOURCE	
							LOCAL	IMPORT
	1	2	3	4	5	6	7	8
	Please See Exhibit - 2							
	TOTAL							

Note : Please specify the brand new item or reconditioned item.

AIT

MEMORANDUM OF AGREEMENT

BETWEEN

AIT APPAREL CO.,LTD

AND

AIT (MYANMAR) MANUFACTURING COMPANY LIMITED

1. This Memorandum of Agreement (MOA) is made on 16th day of August, 2017, between **AIT APPAREL CO.,LTD** (hereinafter referred to as " Party A") represented by **MR. YANG JIE JIE** (Director) on the one part and **AIT (MYANMAR) MANUFACTURING COMPANY LIMITED** (hereinafter referred to as " Party B ") represented by **MR. LIN BO** (Director) on the other part;

2. As a result of discussion regarding the setting up of the Factory in Plot No.(46), Myay Taing Block No.(112), Dagon Myo Thit (East) Township, Yangon Region, the parties hereby agree to as follows -

   (a) " Party A" will supply all requried raw materials for Manufacturing of Various Designs of Knitted Personal Utensils on CMP Basis.

   (b) " Party B" will return 100 % of finish products to produced to " Party A ".

   (c) Production clearances will be made by Party B.

   (d) Party A will pay Party B the agreed CMP Charges for the fininshed products.

   (e) " Party A & Party B " undertake to settle all mutually agreed performances in prompt beneficial manner.

3. This MOA will be followed by agreement or any other contracts which will be made within the twelve months from the date of signing of this MOA.

4. If either party wishes to terminate this MOA, three months prior notice will be given.

5. At the end of twelve months from the date of signing of this MOA, both parties have the option to extend this MOA on mutual agreement.

Signed on the 16th day of August, 2017.

MR. YANG JIE JIE
P.P.No. EA 9714792
(Director)
AIT APPAREL CO.,LTD

In the presence of

MR. LIN BO
P.P.No. EA 7897443
(Director)
AIT (MYANMAR)
MANUFACTURING CO.,LTD

In the presence of

AIT (MYANMAR) MANUFACTURING COMPANY LIMITED
ထုတ်လုပ်မည့် ကုန်ချောပစ္စည်းများ

(1) Knitted T-Shirt (Men)



(2) Knitted T-Shirt (Ladies)



AIT (MYANMAR) MANUFACTURING COMPANY LIMITED

ထုတ်လုပ်မည့် ကုန်ချောပစ္စည်းများ

(3) Knitted Sweater (Men)





AIT (MYANMAR) MANUFACTURING COMPANY LIMITED

ထုတ်လုပ်မည့် ကုန်ချောပစ္စည်းများ

(4) Knitted Sweater (Ladies)












AIT (MYANMAR) MANUFACTURING COMPANY LIMITED

ထုတ်လုပ်မည့် ကုန်ချောပစ္စည်းများ

(5) Knitted Sweater (Kids)



(6) Knitted Scarf

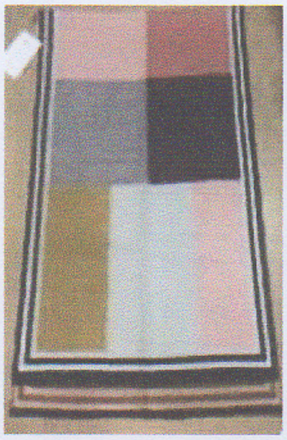

AIT (MYANMAR) MANUFACTURING COMPANY LIMITED

ထုတ်လုပ်မည့် ကုန်ချောပစ္စည်းများ

(7) Knitted Hat & Glove





(8) Knitted Poncho



AIT (MYANMAR) MANUFACTURING COMPANY LIMITED
ထုတ်လုပ်မည့် ကုန်ချောပစ္စည်းများ

(9) Mock Layer (Men / Ladies)







AIT (MYANMAR) MANUFACTURING COMPANY LIMITED

ထုတ်လုပ်မည့် ကုန်ချောပစ္စည်းများ

(10) Knitted Skirt



(11) Knitted Woven Combined Dress



Exhibit (2)

AIT (MYANMAR) MANUFACTURING COMPANY LIMITED

LIST OF MACHINERIES (BRAND NEW) - TO BE IMPORTED

SR. No.		Particular	HS CODE	A/U	QTY	Price in (USD)	Value in (USD)
1		Linking Machine (3 G - 10 G)	8447203000	Unit	400	235	94,000
		Linking Machine (12 G - 16 G)	8447203000	Unit	1500	250	375,000
		Linking Machine (18 G)	8447203000	Unit	800	275	220,000
		Linking Machine (20 G)	8447203000	Unit	300	300	90,000
		CUP SEAMING MACHINE	8452212000	Unit	15	2,500	37,500
2	1	Sewing Machine (DDL 900 A)	84522900	Unit	20	560	11,200
	2	LOCK STITCH MACHINE (LK1900 B)	84522900	Unit	10	2,600	26,000
	3	BUTTON MACHINE (LK 1903 B)	8422400000	Unit	15	3,520	52,800
	4	BUTTON HOLE MACHINE (LBH1790S)	8452219000	Unit	10	4,200	42,000
	5	Sewing Machine (GC 6870 A - MD 3)	84522900	Unit	100	360	36,000
	6	LOCK STITCH MACHINE (GT6430D)	84522900	Unit	20	1,700	34,000
	7	BUTTON MACHINE (GD 6438D)	8422400000	Unit	10	1,800	18,000
	8	BUTTON HOLE MACHINE (GD1790)	8452219000	Unit	10	2,900	29,000
3	1	Needle Detector (SH 600)	8543709100	Unit	2	2,800	5,600
4	1	Ironing Machine (FJT 1800)	8451300090	Unit	100	330	33,000
	2	Ironing Machine (FJT 2000)	8451300090	Unit	100	360	36,000
	3	Ironing Machine (FJT 2000 - 2)	8451300090	Unit	100	480	48,000
5		Auto Knitting Machine	8447202000	Unit	220	12,000	2,640,000
6		Washing Machine	8450209000	Unit	20	2,450	49,000
7		Drying Machine	8451290000	Unit	20	2,450	49,000
8		Dehydrator	8421191000	Unit	10	800	8,000
9		INTERLOCK SEWING MACHINE	8452290000	Unit	10	980	9,800
10		OVERLOCK SEWING MACHINE	8452290000	Unit	10	1,300	13,000
11		WINDING MACHINE	8479909010	Unit	5	1,000	5,000
12		LINKING MACHINE TOOL	8447201000	Unit	10	165	1,650
13		BOILER WITH ACCESSORIES	8402900000	Unit	2	65,600	131,200
14		SPRAY GUN	8424201900	Unit	5	20	100
15		Tagging Gun	8424201900	Unit	20	5	100
16		Diesel Generator - 500 KVA	8502139000	Unit	1	45,000	45,000
17		Diesel Generator - 200 KVA	8502139000	Unit	1	32,000	32,000
		TOTAL					4,171,950

မှတ်ချက်။ ။ အထက်ဖော်ပြပါစက်ပစ္စည်းများသည် Brand New စက်ပစ္စည်းများအဖြစ်တင်သွင်းမည်ဖြစ်ပါသည်။

Exhibit (2 - A)

AIT (MYANMAR) MANUFACTURING COMPANY LIMITED

List of Tools and Equipments (BRAND NEW) - TO BE IMPORTED

SR. No.		Particular	HS CODE	A/U	Qty	Price in (USD)	Value in (USD)
1		Knitting Needles	8448519000	Unit	30000	US$1.00	30,000.00
2		Linking M/C Needles	8448519000	Pkt	800	US$1.10	880.00
3							-
4							-
5							-
		TOTAL					**30,880.00**

မှတ်ချက်။ ။ အထက်ဖော်ပြပါစက်ပစ္စည်းများသည် Brand New စက်ပစ္စည်းများအဖြစ်တင်သွင်းမည်ဖြစ်ပါသည်။

AIT (MYANMAR) MANUFACTURING COMPANY LIMITED
MOTOR VEHICLE REQUIREMENT (LOCAL PURCHASE)

Sr No.	Particular	Unit	Qty	Price in (Kyat)	Value in (Kyat)
1	Mini Bus (7 Seats)	Unit	2	25,000,000	50,000,000
2	Truck (5 TON)	Unit	2	12,000,000	24,000,000
	TOTAL				**74,000,000**

Note : US$ 1 = Kyat 1,350

Exhibit (3)

AIT (MYANMAR) MANUFACTURING COMPANY LIMITED

Building Requirement

Sr. No.	Kind of Building	No. Of Building	Value (US $)
	Factory & Office		
1	**DECORATION**		
	Factory (290 ' x 148 ') Two Storied	1	60,000.00
2	**Steel Structure Buildings (CONSTRUCTION)**		
1	Factory (320 ' x 100 ') Two Storied	1	660,000.00
2	Canteen (35 ' x 100 ') One Storied	1	10,000
3	Dormitory (35 ' x 100 ') Three Storied	1	20,000
	Auxiliary Work	1	100,000
	Road		
	Drain & Apron with Concrete Cover		
	Drain with Concrete Cover		
	Brick & M.S Grill Fence (Front)		
	Brick Fence (Side & Back)		
	Septic Tank (55' x 10 ')		
	Culvert (30 ft)		
	Gate Sliding Door (30 'x 7' HT)		
	Gal 3200 OH Tank & Gal 6000 GT		
			850,000.00

မှတ်ချက်။ ။ ဆောက်လုပ်ရေးလုပ်ငန်းသုံးပစ္စည်းများအား ပြည်ပမှတင်သွင်းခြင်း မပြုပါ။

AIT (MYANMAR) MANUFACTURING COMPANY LIMITED

Office Equipment and Furniture & Fixtures Requirement

(LOCAL PURCHASE)

Sr. No.	Particulars	A/U	Qty	Price in (USD)	Value in (USD)
1	Chair	NOS	450	50	22,500
2	Table	NOS	85	200	17,000
3	Settee	SET	1	1,500	1,500
4	Safe Box	SET	2	1,000	2,000
5	Computer	SET	10	1,000	10,000
6	Copier	SET	1	2,000	2,000
7	Refrigerator	PCS	2	750	1,500
8	Television	PCS	4	500	2,000
9	Facsimile Machine	SET	2	250	500
10	Air Condition (Stand)	SET	4	1,500	6,000
11	Air Condition	SET	15	800	12,000
12	CCTV Camera	SET	1	9,250	9,250
13	Drinking Water Machine	SET	15	100	1,500
14	Cabinet	PCS	10	200	2,000
	TOTAL				**89,750**

Exhibit (5)

AIT (MYANMAR) MANUFACTURING COMPANY LIMITED

Annual Production & Income Statement

Sr. No.	Particular	A/U	Year - 1	Year - 2	Year - 3
I	**TOTAL PRODUCTION**		**326,000**	**332,520**	**339,174**
1	Knitted T - Shirt (Men)	Doz	8,000	8,160	8,325
2	Knitted T - Shirt (Ladies)	Doz	8,000	8,160	8,325
3	Knitted Sweater (Men)	Doz	50,000	51,000	52,020
4	Knitted Sweater (Ladies)	Doz	50,000	51,000	52,020
5	Knitted Sweater (Kids)	Doz	50,000	51,000	52,020
6	Knitted Scarf	Doz	45,000	45,900	46,818
7	Knitted Hat & Glove	Doz	35,000	35,700	36,414
8	Knitted Poncho	Doz	10,000	10,200	10,404
9	Mock Layer (Men /Ladies)	Doz	40,000	40,800	41,616
10	Knitted Skirt	Doz	10,000	10,200	10,404
11	Knitted Woven Combined Dress	Doz	20,000	20,400	20,808
II	**Price (For C.M.P)**				
1	Knitted T - Shirt (Men)	US$ / Doz.	14.00	14.00	14.00
2	Knitted T - Shirt (Ladies)	US$ / Doz.	15.00	15.00	15.00
3	Knitted Sweater (Men)	US$ / Doz.	20.00	20.00	20.00
4	Knitted Sweater (Ladies)	US$ / Doz.	18.00	18.00	18.00
5	Knitted Sweater (Kids)	US$ / Doz.	16.80	16.80	16.80
6	Knitted Scarf	US$ / Doz.	6.00	6.00	6.00
7	Knitted Hat & Glove	US$ / Doz.	5.50	5.50	5.50
8	Knitted Poncho	US$ / Doz.	18.00	18.00	18.00
9	Mock Layer (Men /Ladies)	US$ / Doz.	36.00	36.00	36.00
10	Knitted Skirt	US$ / Doz.	15.60	15.60	15.60
11	Knitted Woven Combined Dress	US$ / Doz.	21.60	21.60	21.60
III	**CMP INCOME**				
1	Knitted T - Shirt (Men)	US$ 000	112	114	117
2	Knitted T - Shirt (Ladies)	US$ 000	120	122	125
3	Knitted Sweater (Men)	US$ 000	1,000	1,020	1,040
4	Knitted Sweater (Ladies)	US$ 000	900	918	936
5	Knitted Sweater (Kids)	US$ 000	840	857	874
6	Knitted Scarf	US$ 000	270	275	281
7	Knitted Hat & Glove	US$ 000	193	196	200
8	Knitted Poncho	US$ 000	180	184	187
9	Mock Layer (Men /Ladies)	US$ 000	1,440	1,469	1,498
10	Knitted Skirt	US$ 000	156	159	162
11	Knitted Woven Combined Dress	US$ 000	432	441	449
	TOTAL	**US$ 000**	**5,643**	**5,755**	**5,871**

Exhibit (5 - A)

AIT (MYANMAR) MANUFACTURING COMPANY LIMITED

Annual Production & Income Statement

Sr. No.	Particular	A/U	Year - 4	Year - 5	Year - 6
I	**TOTAL PRODUCTION**		**346,410**	**353,160**	**360,197**
1	Knitted T - Shirt (Men)	Doz	8,500	8,670	8,845
2	Knitted T - Shirt (Ladies)	Doz	8,500	8,670	8,845
3	Knitted Sweater (Men)	Doz	53,200	54,264	55,350
4	Knitted Sweater (Ladies)	Doz	53,200	54,264	55,350
5	Knitted Sweater (Kids)	Doz	53,200	54,264	55,350
6	Knitted Scarf	Doz	47,750	48,705	49,650
7	Knitted Hat & Glove	Doz	37,150	37,893	38,650
8	Knitted Poncho	Doz	10,620	10,650	10,863
9	Mock Layer (Men /Ladies)	Doz	42,450	43,300	44,166
10	Knitted Skirt	Doz	10,615	10,830	11,045
11	Knitted Woven Combined Dress	Doz	21,225	21,650	22,083
II	**Price (For C.M.P)**				
1	Knitted T - Shirt (Men)	US$ / Doz.	14.00	14.00	14.00
2	Knitted T - Shirt (Ladies)	US$ / Doz.	15.00	15.00	15.00
3	Knitted Sweater (Men)	US$ / Doz.	20.00	20.00	20.00
4	Knitted Sweater (Ladies)	US$ / Doz.	18.00	18.00	18.00
5	Knitted Sweater (Kids)	US$ / Doz.	16.80	16.80	16.80
6	Knitted Scarf	US$ / Doz.	6.00	6.00	6.00
7	Knitted Hat & Glove	US$ / Doz.	5.50	5.50	5.50
8	Knitted Poncho	US$ / Doz.	18.00	18.00	18.00
9	Mock Layer (Men /Ladies)	US$ / Doz.	36.00	36.00	36.00
10	Knitted Skirt	US$ / Doz.	15.60	15.60	15.60
11	Knitted Woven Combined Dress	US$ / Doz.	21.60	21.60	21.60
III	**CMP INCOME**				
1	Knitted T - Shirt (Men)	US$ 000	119	121	124
2	Knitted T - Shirt (Ladies)	US$ 000	128	130	133
3	Knitted Sweater (Men)	US$ 000	1,064	1,085	1,107
4	Knitted Sweater (Ladies)	US$ 000	958	977	996
5	Knitted Sweater (Kids)	US$ 000	894	912	930
6	Knitted Scarf	US$ 000	287	292	298
7	Knitted Hat & Glove	US$ 000	204	208	213
8	Knitted Poncho	US$ 000	191	192	196
9	Mock Layer (Men /Ladies)	US$ 000	1,528	1,559	1,590
10	Knitted Skirt	US$ 000	166	169	172
11	Knitted Woven Combined Dress	US$ 000	458	468	477
	TOTAL	**US$ 000**	**5,996**	**6,113**	**6,235**

Exhibit (5 - B)

Sr. No.	Particular	A/U	Year 7 ~ 10	Year 11 ~ 30
I	**TOTAL PRODUCTION**		**367,732**	**375,470**
1	Knitted T - Shirt (Men)	Doz	9,200	9,385
2	Knitted T - Shirt (Ladies)	Doz	9,200	9,385
3	Knitted Sweater (Men)	Doz	56,457	57,600
4	Knitted Sweater (Ladies)	Doz	56,457	57,600
5	Knitted Sweater (Kids)	Doz	56,457	57,600
6	Knitted Scarf	Doz	50,643	52,000
7	Knitted Hat & Glove	Doz	39,423	40,200
8	Knitted Poncho	Doz	11,080	11,300
9	Mock Layer (Men /Ladies)	Doz	45,000	45,900
10	Knitted Skirt	Doz	11,265	11,500
11	Knitted Woven Combined Dress	Doz	22,550	23,000
II	**Price (For C.M.P)**			
1	Knitted T - Shirt (Men)	US$ / Doz.	14.00	14.00
2	Knitted T - Shirt (Ladies)	US$ / Doz.	15.00	15.00
3	Knitted Sweater (Men)	US$ / Doz.	20.00	20.00
4	Knitted Sweater (Ladies)	US$ / Doz.	18.00	18.00
5	Knitted Sweater (Kids)	US$ / Doz.	16.80	16.80
6	Knitted Scarf	US$ / Doz.	6.00	6.00
7	Knitted Hat & Glove	US$ / Doz.	5.50	5.50
8	Knitted Poncho	US$ / Doz.	18.00	18.00
9	Mock Layer (Men /Ladies)	US$ / Doz.	36.00	36.00
10	Knitted Skirt	US$ / Doz.	15.60	15.60
11	Knitted Woven Combined Dress	US$ / Doz.	21.60	21.60
III	**CMP INCOME**			
1	Knitted T - Shirt (Men)	US$ 000	129	131
2	Knitted T - Shirt (Ladies)	US$ 000	138	141
3	Knitted Sweater (Men)	US$ 000	1,129	1,152
4	Knitted Sweater (Ladies)	US$ 000	1,016	1,037
5	Knitted Sweater (Kids)	US$ 000	948	968
6	Knitted Scarf	US$ 000	304	312
7	Knitted Hat & Glove	US$ 000	217	221
8	Knitted Poncho	US$ 000	199	203
9	Mock Layer (Men /Ladies)	US$ 000	1,620	1,652
10	Knitted Skirt	US$ 000	176	179
11	Knitted Woven Combined Dress	US$ 000	487	497
	TOTAL	**US$ 000**	**6,364**	**6,494**

Exhibit (5 - C)

AIT (MYANMAR) MANUFACTURING COMPANY LIMITED

Annual Production & Income Statement

Sr. No.	Particular	A/U	Year - 1	Year - 2	Year - 3	Year - 4	Year - 5	Year - 6	Year 7 ~ 10	Year 11 ~ 30
1	Knitted T - Shirt (Men)	Doz	8,000	8,160	8,325	8,500	8,670	8,845	9,200	9,385
2	Knitted T - Shirt (Ladies)	Doz	8,000	8,160	8,325	8,500	8,670	8,845	9,200	9,385
3	Knitted Sweater (Men)	Doz	50,000	51,000	52,020	53,200	54,264	55,350	56,457	57,600
4	Knitted Sweater (Ladies)	Doz	50,000	51,000	52,020	53,200	54,264	55,350	56,457	57,600
5	Knitted Sweater (Kids)	Doz	50,000	51,000	52,020	53,200	54,264	55,350	56,457	57,600
6	Knitted Scarf	Doz	45,000	45,900	46,818	47,750	48,705	49,650	50,643	52,000
7	Knitted Hat & Glove	Doz	35,000	35,700	36,414	37,150	37,893	38,650	39,423	40,200
8	Knitted Poncho .	Doz	10,000	10,200	10,404	10,620	10,650	10,863	11,080	11,300
9	Mock Layer (Men /Ladies)	Doz	40,000	40,800	41,616	42,450	43,300	44,166	45,000	45,900
10	Knitted Skirt	Doz	10,000	10,200	10,404	10,615	10,830	11,045	11,265	11,500
11	Knitted Woven Combined D	Doz	20,000	20,400	20,808	21,225	21,650	22,083	22,550	23,000
	TOTAL		**326,000**	**332,520**	**339,174**	**346,410**	**353,160**	**360,197**	**367,732**	**375,470**

မှတ်ချက် ။ ။ ထွက်ရှိသည့် ကုန်ချောပစ္စည်းများကို USA , EUROPE နိုင်ငံများသို့ တင်ပို့မည်ဖြစ်ပါသည်။

AIT (MYANMAR) MANUFACTURING COMPANY LIMITED

Profit and Loss Statement

(- - - ' in thousand)

Sr.No.	Particular	Year - 1			Year - 2		
		US$	Pure Kyat	Tot. US$	US$	Pure Kyat	Tot. US$
I	**INCOME**	**5,643**	**-**	**5,643**	**5,755**	**-**	**5,755**
1	CMP Income	5,643		5,642.50	5,755	-	5,755.35
II	**Expenses**	**584**	**4,817,500**	**4,152**	**600**	**5,149,064**	**4,414**
2	Salary & Wages	323	2,662,200	2,294.80	338.94	2,821,932	2,429.26
3	Maintenance	-	285,700	211.63	-	308,556	228.56
4	Administration	-	438,200	324.59	-	473,256	350.56
5	Selling Expenses	-	372,500	275.93	-	402,300	298.00
6	Fuel & Energy	-	303,200	224.59	-	327,456	242.56
7	Electricity	-	278,800	206.52	-	301,104	223.04
8	Insurance	-	84,500	62.59	-	91,260	67.60
9	Transportation	-	385,000	285.19	-	415,800	308.00
10	Land Rental Fees	46	-	45.96	46	-	45.96
11	Depreciation	215	7,400	220.62	215	7,400	220.62
III	**Net Profit before Tax**	**5,059**	**(4,817,500)**	**1,490**	**5,155**	**(5,149,064)**	**1,341**
IV	Income Tax (25 %)	-	-	-	-	-	-
V	**Net Profit after Tax**	**5,059**	**(4,817,500)**	**1,490**	**5,155**	**(5,149,064)**	**1,341**
1	Corporate Social Responsibility - 2 %	101.17	(96,350.00)	29.80	103.11	(102,981.28)	26.82

Note: US$ 1 =Kyat 1,350 , Depreciation Rate = 5% & 10%

Income Tax is Calculated at the rate of 25 % on Net Profit .

Exhibit (6 - A)

AIT (MYANMAR) MANUFACTURING COMPANY LIMITED

Profit and Loss Statement

(- - - ' in thousand)

Sr.No.	Particular	Year - 3			Year - 4		
		US$	Pure Kyat	Tot. US$	US$	Pure Kyat	Tot. US$
I	**INCOME**	**5,871**	**-**	**5,871**	**5,996**	**-**	**5,996**
2	CMP Income	5,871	-	5,870.51	5,996	-	5,996.10
II	**Expenses**	**617**	**5,480,761**	**4,677**	**635**	**5,863,896**	**4,978**
2	Salary & Wages	355.89	2,991,247.92	2,571.63	374	3,200,635	2,744.52
3	Maintenance	-	330,154.92	244.56	-	353,266	261.68
4	Administration	-	506,383.92	375.10	-	541,831	401.36
5	Selling Expenses	-	430,461.00	318.86	-	460,593	341.18
6	Fuel & Energy	-	350,377.92	259.54	-	374,904	277.71
7	Electricity	-	322,181.28	238.65	-	344,734	255.36
8	Insurance	-	97,648.20	72.33	-	104,484	77.40
9	Transportation	-	444,906.00	329.56	-	476,049	352.63
10	Land Rental Fees	46	-	45.96	46	-	45.96
11	Depreciation	215	7,400	220.62	215	7,400	220.62
III	**Net Profit before Tax**	**5,254**	**(5,480,761)**	**1,194**	**5,361**	**(5,863,896)**	**1,018**
IV	Income Tax (25 %)	-	-	-	**1,340**	**(1,465,974)**	**254**
V	**Net Profit after Tax**	**5,254**	**(5,480,761)**	**1,194**	**4,021**	**(4,397,922)**	**763**
1	Corporate Social Responsibility-2 %	105.07	(109,615.22)	23.87	80.42	(87,958.45)	15.27

Note: US$ 1 =Kyat 1,350 , Depreciation Rate = 5% & 10%

Income Tax is Calculated at the rate of 25 % on Net Profit .

AIT (MYANMAR) MANUFACTURING COMPANY LIMITED

Profit and Loss Statement

(- - - ' in thousand)

Sr.No.	Particular	Year - 5			Year - 6		
		US$	Pure Kyat	Tot. US$	US$	Pure Kyat	Tot. US$
I	**INCOME**	**6,113**	**-**	**6,113**	**6,235**	**-**	**6,235**
2	CMP Income	6,113	-	6,112.83	6,235	-	6,234.96
II	**Expenses**	**653**	**6,449,546**	**5,431**	**673**	**6,877,274**	**5,767**
2	Salary & Wages	392.37	3,520,698.80	3,000.29	412	3,802,355	3,228.54
3	Maintenance	-	388,592.34	287.85	-	408,022	302.24
4	Administration	-	596,013.87	441.49	-	625,815	463.57
5	Selling Expenses	-	506,652.60	375.30	-	531,985	394.06
6	Fuel & Energy	-	412,394.81	305.48	-	433,015	320.75
7	Electricity	-	379,207.37	280.89	-	398,168	294.94
8	Insurance	-	114,931.93	85.13	-	120,679	89.39
9	Transportation	-	523,654.36	387.89	-	549,837	407.29
10	Land Rental Fees	46	-	45.96	46	-	45.96
11	Depreciation	215	7,400	220.62	215	7,400	220.62
III	**Net Profit before Tax**	**5,459**	**(6,449,546)**	**682**	**5,562**	**(6,877,274)**	**468**
IV	Income Tax (25 %)	**1,365**	**(1,612,387)**	**170**	**1,390**	**(1,719,319)**	**117**
V	**Net Profit after Tax**	**4,095**	**(4,837,160)**	**511**	**4,171**	**(5,157,956)**	**351**
1	Corporate Social Responsibility - 2 %	81.89	(96,743.19)	10.23	83.43	(103,159.12)	7.01

Note: US$ 1 =Kyat 1,350 , Depreciation Rate = 5% & 10%

Income Tax is Calculated at the rate of 25 % on Net Profit .

AIT (MYANMAR) MANUFACTURING COMPANY LIMITED

Profit and Loss Statement

(- - - ' in thousand)

Sr.No.	Particular	Year 7 ~ 10			Year 11 ~ 30		
		US$	Pure Kyat	Tot. US$	US$	Pure Kyat	Tot. US$
I	**INCOME**	**6,364**	**-**	**6,364**	**6,494**	**-**	**6,494**
2	CMP Income	6,364	-	6,363.58	6,494	-	6,493.75
II	**Expenses**	**694**	**7,334,839**	**6,127**	**715**	**7,824,407**	**6,511**
2	Salary & Wages	432.58	4,106,543.08	3,474.47	454	4,435,067	3,739.45
3	Maintenance	-	428,423.06	317.35	-	449,844	333.22
4	Administration	-	657,105.30	486.74	-	689,961	511.08
5	Selling Expenses	-	558,584.49	413.77	-	586,514	434.45
6	Fuel & Energy	-	454,665.28	336.79	-	477,399	353.63
7	Electricity	-	418,076.12	309.69	-	438,980	325.17
8	Insurance	-	126,712.45	93.86	-	133,048	98.55
9	Transportation	-	577,328.93	427.65	-	606,195	449.03
10	Land Rental Fees	46	-	45.96	46	-	45.96
11	Depreciation	215	7,400	220.62	215	7,400	220.62
III	**Net Profit before Tax**	**5,670**	**(7,334,839)**	**237**	**5,778**	**(7,824,407)**	**(17)**
IV	Income Tax (25 %)	**1,417**	**(1,833,710)**	**59**	**1,445**	**(1,956,102)**	**(4)**
V	**Net Profit after Tax**	**4,252**	**(5,501,129)**	**178**	**4,334**	**(5,868,305)**	**(13)**
1	Corporate Social Responsibility - 2 %	85.05	(110,022.58)	3.55	86.68	(117,366.10)	(0.26)

Note: US$ 1 =Kyat 1,350 , Depreciation Rate = 5% & 10%

Income Tax is Calculated at the rate of 25 % on Net Profit .

Exhibit (7)

AIT (MYANMAR) MANUFACTURING COMPANY LIMITED

Cash Flow Statement

(- - - ' in thousand)

Sr.No.	Particulars	Year - 0	Year - 1	Year - 2	Year - 3	Year - 4	Year - 5	Year - 6	Year - 7 ~ 10	Year - 11 ~ 30
1	Cash InFlow INCOME	-	5,643	5,755	5,871	5,996	6,113	6,235	6,364	6,493.75
2	Cash OutFlow Cost Of Products	-	-	-	-	-	-	-	-	-
3	Other Costs	-	3,956	4,220	4,480	4,773	5,221	5,554	5,910	6,290
4	Tax on Operations	-	-	-	-	254	170	117	59	(4)
5	Cash Flow From Operations (1 - 2 - 3 - 4)	-	1,687	1,535	1,390	969	722	564	395	208
6	Change in Working Capital	(150)	-	-	-	-	-	-	-	
7	Capital Investment	-	(4,203)	-	-	-	-	-	-	
8	Net Cash Flow (5 + 6 + 7)	(150)	(2,516)	1,535	1,390	969	722	564	395	208
9	Discount Factor 20 %	1	0.833	0.694	0.579	0.482	0.402	0.335	0.279	0.233
10	PV at 20 % Discounted Rate Net Present Value Positive (+)	(150)	(2,097)	1,066	805	467	290	189	110	48

Note: US$ 1 =Kyat 1,350

Exhibit (8)

AIT (MYANMAR) MANUFACTURING COMPANY LIMITED

RECOUPMENT PERIOD

(......... $' in Thousand)

Sr. No.	Particulars	Year 0	Operation Period									
			Year - 1	Year - 2	Year - 3	Year - 4	Year - 5	Year - 6	Year - 7	Year - 8	Year - 9	Year - 10 ~ 30
I.	**Net Profit After Tax**											
1	Profit /(Loss) in after Tax		1,490	1,341	1,194	763	511	351	178	(13)	(13)	(13)
	Add Back :											
1	Depreciation		221	221	221	221	221	221	221	221	221	221
	Sub total (1)	**-**	**1,711**	**1,562**	**1,414**	**984**	**732**	**571**	**398**	**208**	**208**	**208**
II.	**Investment**											
1	Captial Contribution in Cash	150	-	-								
2	Building & Civil Work	850										
3	Machinery & Equipments	-	4,203	-								
4	Furniture & Fixtures		89.75									
5	Motor Vehicles		-									
	Sub toal (2)	**1,000**	**4,293**	**-**	**-**	**-**	**-**	**-**	**-**	**-**	**-**	**-**
III.	**Total Net Profit**	**(1,000)**	**(2,582)**	**1,562**	**1,414**	**984**	**732**	**571**	**398**	**208**	**208**	**208**
IV.	**Opening Balance**	**-**	**(1,000)**	**(3,582)**	**(2,020)**	**(606)**	**378**	**1,110**	**1,682**	**2,080**	**2,287**	**2,495**
V.	**Accumulateive Net Profit**	**(1,000)**	**(3,582)**	**(2,020)**	**(606)**	**378**	**1,110**	**1,682**	**2,080**	**2,287**	**2,495**	**2,702**

US$ 1 = KYAT 1,350

Note: Pay Back Period = 3 Years and 7 Months .

For Faithfull months = $\frac{(606)}{984}$ x 12 Months = 7. 39 Months

Say = 7 Months

AIT (MYANMAR) MANUFACTURING COMPANY LIMITED
Cash Flow Analysis

(-----. $ ' in Thousand)

Year	Cash out Flow	Cash in Flow		Net Cash flow	20%		25%	
		Net Profit	Dep.		D.F	D.C.F	D.F	D.C.F
C-year	$ 150			$ (150)	1	(150)	1	(150)
1	$ 5,143	$ 1,490	$ 221	$ (3,432)	0.8333	(2,860)	0.8000	(2,746)
2		$ 1,341	$ 221	$ 1,562	0.6944	1,085	0.6400	1,000
3		$ 1,194	$ 221	$ 1,414	0.5787	818	0.5120	724
4		$ 763	$ 221	$ 984	0.4822	474	0.4096	403
5		$ 511	$ 221	$ 732	0.4018	294	0.3276	240
6		$ 351	$ 221	$ 571	0.3348	191	0.2621	150
7		$ 178	$ 221	$ 398	0.2790	111	0.2097	83
8		$ (13)	$ 221	$ 208	0.2325	48	0.1677	35
9		$ (13)	$ 221	$ 208	0.1938	40	0.1342	28
10		$ (13)	$ 221	$ 208	0.1615	34	0.1073	22
11		$ (13)	$ 221	$ 208	0.1345	28	0.0858	18
12		$ (13)	$ 221	$ 208	0.1121	23	0.0687	14
13		$ (13)	$ 221	$ 208	0.0934	19	0.0549	11
14		$ (13)	$ 221	$ 208	0.0778	16	0.0439	9
15		$ (13)	$ 221	$ 208	0.0649	13	0.0351	7
16		$ (13)	$ 221	$ 208	0.0540	11	0.0281	6
17		$ (13)	$ 221	$ 208	0.0450	9	0.0225	5
18		$ (13)	$ 221	$ 208	0.0375	8	0.0180	4
19		$ (13)	$ 221	$ 208	0.0313	6	0.0144	3
20		$ (13)	$ 221	$ 208	0.0260	5	0.0115	2
21		$ (13)	$ 221	$ 208	0.0217	5	0.0092	2
22		$ (13)	$ 221	$ 208	0.0181	4	0.0073	2
23		$ (13)	$ 221	$ 208	0.0150	3	0.0059	1
24		$ (13)	$ 221	$ 208	0.0125	3	0.0047	1
25		$ (13)	$ 221	$ 208	0.0104	2	0.0037	1
26		$ (13)	$ 221	$ 208	0.0087	2	0.0030	1
27		$ (13)	$ 221	$ 208	0.0072	1	0.0024	0
28		$ (13)	$ 221	$ 208	0.0060	1	0.0019	0
29		$ (13)	$ 221	$ 208	0.0050	1	0.0015	0
30		$ (13)	$ 221	$ 208	0.0042	1	0.0012	0
	$ 5,293	$ 5,527	$ 6,619	$ 6,853		$ 249		$ (123)
TOTAL						249		(123)

IRR = 20+5(249/372)

IRR= 23.35 %

Note ; C-year = Construction Year

AIT (MYANMAR) MANUFACTURING COMPANY LIMITED

List of Local Employee

Sr.No.	Designation	Number of Person	Salaries /Month (Kyat)	Monthly - (Kyat)	Yearly - (Kyat)
1	Assistant General Manager	1	500,000	500,000	6,000,000
2	Assistant Department Manager	3	400,000	1,200,000	14,400,000
3	H.R Manager	1	350,000	350,000	4,200,000
4	Accountant	3	250,000	750,000	9,000,000
5	Cashier	2	180,000	360,000	4,320,000
6	Supervisor	14	300,000	4,200,000	50,400,000
7	Leader	10	250,000	2,500,000	30,000,000
8	Quality Assurance	15	200,000	3,000,000	36,000,000
9	Office Staff	7	200,000	1,400,000	16,800,000
10	Skill Worker	1093	150,000	163,950,000	1,967,400,000
11	Unskill/Semi Skill	250	120,000	30,000,000	360,000,000
12	Staff - Finishing	30	110,000	3,300,000	39,600,000
13	Staff - Cutting	50	110,000	5,500,000	66,000,000
14	H.R (Staff)	3	280,000	840,000	10,080,000
15	Mechanic/Technician	10	280,000	2,800,000	33,600,000
16	Driver	3	150,000	450,000	5,400,000
17	Security	5	150,000	750,000	9,000,000
	TOTAL	**1,500**	-	**221,850,000**	**2,662,200,000**

List Of Foreign Technicians

Sr.No.	Designation	Number of Person	Salaries / Month in (U S$)	Monthly - U S $	Yearly - U S $
1	General Manager	1	2,000	2,000	24,000
2	Deputy General Manager	1	1,500	1,500	18,000
3	Manager (Department)	8	1,300	10,400	124,800
4	Technician	10	1,300	13,000	156,000
	TOTAL	**20**		**26,900**	**322,800**

AIT (MYANMAR) MANUFACTURING COMPANY LIMITED
Fixed Assets Schedule

(- - - - in thousand)

Sr. No.	Item	Original Costs		Depreciation		
		(US $)	(Kyats)	%	Amount (US $)	Amount (Kyats)
1	Building (Factory)	850.00	-	0.50%	4.25	-
2	Machineries	4,171.95	-	5%	208.60	-
3	Tools & Equipments	30.88	-	6.66%	2.06	-
4	Motor Vehicle	-	74,000	10%	-	7,400
5	Furniture & Fixtures	89.75	-	5%	4.49	-
	TOTAL	**4,292.58**	**74,000**		**215**	**7,400**

Exhibit (12)

AIT (MYANMAR) MANUFACTURING COMPANY LIMITED
Annual Raw Materials Requirement (To Be Imported)

SR. NO.	PARTICULARS	UNIT	Year 1	Year 2	Year 3	Year 4	Year 5	Year 6	Year 7 ~ 10	Year 11 ~ 30
	Raw - Material									
1	Pannal @ Cut Pieces (100 % Viscose / Cotton)	Lbs	380,000	387,600	395,366	403,350	411,425	419,666	429,000	437,588
	(OR)									
2	Pannal @ Cut Pieces(100 % Cotton)	Lbs	380,000	387,600	395,366	403,350	411,425	419,666	429,000	437,588
	(OR)									
3	Yarn (100% Acrylic / 30 % Wool &70% Acrylic)	Lbs	1,941,000	1,979,820	2,019,416	2,062,942	2,102,750	2,144,693	2,187,425	2,232,855
	Accessories		-	-	-	-	-	-	-	-
1	Main Label	Doz	3,912,000	3,990,240	4,070,088	4,156,920	4,237,920	4,322,364	4,412,784	4,505,640
2	Care Label	Doz	3,912,000	3,990,240	4,070,088	4,156,920	4,237,920	4,322,364	4,412,784	4,505,640
3	Size Label	Doz	3,912,000	3,990,240	4,070,088	4,156,920	4,237,920	4,322,364	4,412,784	4,505,640
4	Price Ticket	Doz	143,550	146,421	149,352	152,488	155,512	158,620	162,058	165,356
5	Hang Tag	Doz	72,600	74,052	75,534	77,121	78,649	80,221	81,958	83,628
6	Sewing Thread	Mtr	528,120,000	538,682,400	549,462,960	561,069,000	571,969,800	583,361,280	595,664,280	608,246,400
7	Softerner	KG	81,500	83,130	84,794	86,603	88,290	90,049	91,933	93,868
8	Detergent	KG	65,200	66,504	67,835	69,282	70,632	72,039	73,546	75,094
9	Wash Agent	KG	97,800	99,756	101,752	103,923	105,948	108,059	110,320	112,641
10	Hanger	Doz	326,000	332,520	339,174	346,410	353,160	360,197	367,732	375,470
11	Tag Pin	Box	4,090	4,172	4,255	4,345	4,429	4,517	4,613	4,710
12	Polybag	Pcs	3,912,000	3,990,240	4,070,088	4,156,920	4,237,920	4,322,364	4,412,784	4,505,640
13	Tissue Paper	Pcs	3,912,000	3,990,240	4,070,088	4,156,920	4,237,920	4,322,364	4,412,784	4,505,640
14	Button	Pcs	3,162,000	3,225,240	3,289,788	3,359,730	3,425,504	3,493,816	3,567,719	3,642,140
15	Tape 2 " (Roll)	Doz	326,000	332,520	339,174	346,410	353,160	360,197	367,732	375,470
16	Sticker	Doz	326,000	332,520	339,174	346,410	353,160	360,197	367,732	375,470
17	Binding Strap	KG	8,054	8,215	8,379	8,556	8,722	8,896	9,083	9,276
18	Zipper	Pcs	2,712,000	2,766,240	2,821,608	2,880,120	2,935,584	2,993,964	3,057,816	3,123,240
19	Carton	Doz	326,000	332,520	339,174	346,410	353,160	360,197	367,732	375,470

မှတ်ချက်။ ။ ကုန်ကြမ်းပစ္စည်းများကို တရုတ်နိုင်ငံမှတင်သွင်းမည်ဖြစ်ပါသည်။

Exhibit (13)

AIT (MYANMAR) MANUFACTURING COMPANY LIMITED

INVESTMENT & CAPITAL

(- - - $ in thousand)

Sr.No.	Particular	Equity		
1	2	3		
		Year - 0	Year - 1	Total US $
1	In Cash	150	-	150.00
2	In Building	850	-	850.00
3	In Machinery & Equipments (ပြည်ပဝယ်)	-	4,171.95	4,171.95
4	In Tools & Equipments (ပြည်ပဝယ်)	-	30.88	30.88
5	In Furniture & Fixtures (ပြည်တွင်းဝယ်)	-	89.75	89.75
	TOTAL	**1,000**	**4,292.58**	**5,292.58**

Note : US$ 1 = Kyat 1,350

AIT (MYANMAR) MANUFACTURING COMPANY LIMITED

NORM FOR (ONE - DOZEN)

SR .NO.	PARTICULARS	UNIT	Knitted T Shirt (Men)	Knitted T - Shirt (Ladies)	Knitted Sweater (Men)	Knitted Sweater (Ladies)	Knitted Sweater (Kids)	Knitted Scarf	Knitted Hat & Glove	Knitted Cape / Poncho	Mock Layer (Men / Ladies)	Knitted Skirt	Knitted Woven Combined Dress
			DOZEN	DOZEN	DOZEN	DOZEN	DOZEN	DOZEN	DOZEN	DOZEN	DOZEN	DOZEN	DOZEN
			1	2	3	4	5	6	7	8	9	10	11
	Raw - Material												
1	Pannal @ Cut Pieces (100 % Viscose / Cotton)	Lbs	3.8500	3.6500	-	-	-	-	-	-	8.00	-	-
	(OR)												
2	Pannal @ Cut Pieces (100 % Cotton)	Lbs	3.8500	3.6500	-	-	-	-	-	-	8.00	-	-
	(OR)												
3	Yarn (100% Acrylic / 30 % Wool &70% Acrylic)	Lbs	-	-	8.0000	7.2500	6.500	4.000	2.500	8.1000	7.2500	5.5000	8.0000
	Accessories			-	-	-	-	-			-		
1	Main Label	Doz	12.0000	12.00	12.0000	12.0000	12.000	12.000	12.000	12.0000	12.0000	12.0000	12.0000
2	Care Label	Doz	12.0000	12.00	12.0000	12.0000	12.000	12.000	12.000	12.0000	12.0000	12.0000	12.0000
3	Size Label	Doz	12.0000	12.00	12.0000	12.0000	12.000	12.000	12.000	12.0000	12.0000	12.0000	12.0000
4	Price Ticket	Doz	0.8000	0.80	0.0500	0.8000	0.050	0.150	0.800	0.1500	0.8000	0.1500	0.8000
5	Hang Tag	Doz	0.4000	0.40	0.0300	0.4000	0.030	0.080	0.400	0.0800	0.4000	0.0800	0.4000
6	Sewing Thread	Mtr	1,920.00	1,920.00	1,020.00	1,920.00	1,020.00	1,800.00	1,920.00	1,800.00	1,920.00	1,800.00	1,920.00
7	Softerner	KG	0.2500	0.25	0.2500	0.2500	0.250	0.250	0.250	0.2500	0.2500	0.2500	0.2500
8	Detergent	KG	0.2000	0.20	0.2000	0.2000	0.200	0.200	0.200	0.2000	0.2000	0.2000	0.2000
9	Wash Agent	KG	0.3000	0.30	0.3000	0.3000	0.300	0.300	0.300	0.3000	0.3000	0.3000	0.3000
10	Hanger	Doz	1.0000	1.00	1.0000	1.0000	1.000	1.000	1.000	1.0000	1.0000	1.0000	1.0000
11	Tag Pin	Box	0.0150	0.02	0.0070	0.0150	0.007	0.015	0.015	0.0150	0.0150	0.0150	0.0150
12	Polybag	Pcs	12.0000	12.00	12.0000	12.0000	12.000	12.000	12.000	12.0000	12.0000	12.0000	12.0000
13	Tissue Paper	Pcs	12.0000	12.00	12.0000	12.0000	12.000	12.000	12.000	12.0000	12.0000	12.0000	12.0000
14	Button	Pcs	12.0000	12.00	8.0000	11.0000	8.000	8.000	12.000	8.0000	11.0000	8.0000	12.0000
15	Tape 2 " (Roll)	Doz	1.0000	1.00	1.0000	1.0000	1.000	1.000	1.000	1.0000	1.0000	1.0000	1.0000
16	Sticker	Doz	1.0000	1.00	1.0000	1.0000	1.000	1.000	1.000	1.0000	1.0000	1.0000	1.0000
17	Binding Strap	KG	0.0290	0.03	0.0150	0.0290	0.015	0.029	0.029	0.0290	0.0290	0.0290	0.0290
18	Zipper	Pcs	12.0000	12.00	-	12.0000	-	12.000	12.000	12.0000	12.0000	12.0000	12.0000
19	Carton	Doz	1.0000	1.00	1.0000	1.0000	1.000	1.000	1.000	1.0000	1.0000	1.0000	1.0000

MEMORANDUM OF AGREEMENT

BETWEEN

AIT APPAREL CO.,LTD

AND

AIT (MYANMAR) MANUFACTURING COMPANY LIMITED

1. This Memorandum of Agreement (MOA) is made on 16th day of August, 2017, between **AIT APPAREL CO.,LTD** (hereinafter referred to as " Party A") represented by **MR. YANG JIE JIE** (Director) on the one part and **AIT (MYANMAR) MANUFACTURING COMPANY LIMITED** (hereinafter referred to as " Party B ") represented by **MR. LIN BO** (Director) on the other part;

2. As a result of discussion regarding the setting up of the Factory in Plot No.(46), Myay Taing Block No.(112), Dagon Myo Thit (East) Township, Yangon Region, the parties hereby agree to as follows -

(a) " Party A " will supply all requried raw materials for Manufacturing of Various Designs of Knitted Personal Utensils on CMP Basis.

(b) " Party B" will return 100 % of finish products to produced to " Party A ".

(c) Production clearances will be made by Party B.

(d) Party A will pay Party B the agreed CMP Charges for the fininshed products.

(e) " Party A & Party B " undertake to settle all mutually agreed performances in prompt beneficial manner.

3. This MOA will be followed by agreement or any other contracts which will be made within the twelve months from the date of signing of this MOA.

4. If either party wishes to terminate this MOA, three months prior notice will be given.

5. At the end of twelve months from the date of signing of this MOA, both parties have the option to extend this MOA on mutual agreement.

Signed on the 16th day of August, 2017.

MR. YANG JIE JIE	**MR. LIN BO**
P.P.No. G 50202694	**P.P.No. G 49751821**
(Director)	(Director)
AIT APPAREL CO.,LTD	**AIT (MYANMAR) MANUFACTURING CO.,LTD**

In the presence of	In the presence of
------------------------------	------------------------------
------------------------------	------------------------------
------------------------------	------------------------------

To

The Chairman
Myanmar Investment Commission
Republic of the Union of Myanmar
Yangon Region

Date : : , September ' 2017.

Subject : : Employee's Welfare Plan

We intend to carry out Manufacturing of Knittedwear on CMP Basis at Plot No.(46), Myay Taing Block No.(112), Dagon Myo Thit (East) Township, Yangon Region, Myanmar.

Our company plan to submit a plan for the employees of Manufacturing of Knittedwear on CMP Basis of welfare and peace and harmony as follows ;-

(1) Staff Transportation

The Company proposes to arrange the transportation for all employees, both local and foreign.

(2) Uniform

All employees would be supplied with uniform free of charge twice a year.

(3) Health Care

The company provides medical check - ups for all employees, if any emergency cases arise due to work - related activities, it will be free of charge.

In addition, purified water will be provided for staff drinking water. Appropriate sanitation facilities will be installed and regular disinfection work carried out.

(4) Risk Prevention

An evacuation plan will be implemented in case of emergency and this would be explained to all employees so that in case of emergency namely, earthquake, fire and other natural or manmade disasters, injury or death could be avoided.

AIT (MYANMAR) MANUFACTURING CO ., LTD

Plot No.(46), Myay Taing Block No.(112), Dagon Myo Thit (East) Township, Yangon Region, Myanmar.

(5) Social Security Fund

All employees will receive an additional 3% of their salary contributed by the Company towards health care, social security and an injury fund. In Addition, workers will receive visits by a qualified doctor paid for by the company every 6 months.

(6) Bonuses

Employees will also receive monthly bonuses based on performance in the Company determined by Management. Employees will also receive a bonus payment before Myanmar New Year (Water Festival) to assist in their travels home.

(7) Pay Rises

Employees will, at minimum, receive pay rises in line with industryexpectations. If management approves, employees will receive additional pay rises based on their performance in the Company.

(8) Staff Activities

The Company will organise and pay for additional out of work activities for the employees to participate in.

All the above mentioned employee benefits are the usual company practices and based on the labour law of the country, other benefits such as leave (sick leave, annual leave etc) would be drawn up and included in the Employees' welfare plan accordingly.

Yours Faithfully,

MR. LIN BO
Promoter
AIT (MYANMAR) MANUFACTURING
COMPANY LIMITED

AIT (MYANMAR) MANUFACTURING CO ., LTD

Plot No.(46), Myay Taing Block No.(112), Dagon Myo Thit (East) Township, Yangon Region, Myanmar.

To

The Chairman
Myanmar Investment Commission
Republic of the Union of Myanmar
Yangon Region

Date : : , September ' 2017.

Subject : : Admission on Salaries of Foreigners Related with Owing In Income Taxes

We submit that **AIT (MYANMAR) MANUFACTURING COMPANY LIMITED** intends to Manufacturing of Knittedwear on CMP Basis at Plot No.(46), Myay Taing Block No.(112),Dagon Myo Thit (East) Township, Yangon Region.

In such we undertake to deduct and pay salary tax according to Income Tax Law. It is for employers of foreigner appointed in that project.

With respect,

MR. LIN BO
Promoter
AIT (MYANMAR) MANUFACTURING COMPANY LIMITED

AIT (MYANMAR) MANUFACTURING CO ., LTD

Plot No.(46), Myay Taing Block No.(112), Dagon Myo Thit (East) Township, Yangon Region, Myanmar.

Plan for Health

We **AIT (MYANMAR) MANUFACTURING COMPANY LIMITED** intends to Manufacturing of Knittedwear on CMP Basis and Regarding workers of our Factory, we will provide the following health programs.

(a) Medicine and first aid kits will be available at the Factory to address emergency cases.

(b) The Factory will have first aid kits and a resting room for staff who feel sick.

(c) Those who are sick will be sent to Social Welfare Hospital for care.

(d) We will train employees on basic health care every three months. It aims to teach staff how to provide first aids for injured person during emergency cases.

(e) We will supply medicine and / or provide for the cost of medicine long - time employees as required.

With respect,

MR. LIN BO
Promoter
AIT (MYANMAR) MANUFACTURING COMPANY LIMITED

AIT (MYANMAR) MANUFACTURING CO ., LTD

Plot No.(46), Myay Taing Block No.(112), Dagon Myo Thit (East) Township, Yangon Region, Myanmar.

To

The Chairman
Myanmar Investment Commission
Republic of the Union of Myanmar
Yangon Region

Date : : , September ' 2017.

Subject : : Admission on Salaries of Employees Related with Owing In Income Taxes

We submit that **AIT (MYANMAR) MANUFACTURING COMPANY LIMITED** intends to carry out Manufacturing of Knittedwear on CMP Basis at Plot No.(46), Myay Taing Block No.(112),Dagon Myo Thit (East) Township, Yangon Region.

In such that we admit to take a duty of taxes according to Income Tax Law. It is for employees appointed in that project whose wages is above 4,800,000/ ks for one year salary.

With respect,

MR. LIN BO
Promoter
AIT (MYANMAR) MANUFACTURING
COMPANY LIMITED

AIT (MYANMAR) MANUFACTURING CO ., LTD

Plot No.(46), Myay Taing Block No.(112), Dagon Myo Thit (East) Township, Yangon Region, Myanmar.

To

The Chairman
Myanmar Investment Commission
Republic of the Union of Myanmar
Yangon Region

Date : : 14 , September ' 2017.

Subject : : Explanation for Fire Safety Plan

We " **AIT (MYANMAR) MANUFACTURING COMPANY LIMITED** " have proposed to Myanmar Investment Commission to carry out Manufacturing of Various Designs of Knitted Personal Utensils on CMP Basis at Plot No.(46), Myay Taing Block No.(112),Dagon Myo Thit (East) Township, Yangon Region.

ATI (MYANMAR) MANUFACTURING CO.,LTD shall have to abide by the Fire Services Department's rules, regulations, directives and instructions.

Yours Faithfully,

MR. LIN BO
Promoter
AIT (MYANMAR) MANUFACTURING COMPANY LIMITED

AIT (MYANMAR) MANUFACTURING CO ., LTD

Plot No.(46), Myay Taing Block No.(112), Dagon Myo Thit (East) Township, Yangon Region, Myanmar.

To

The Chairman
Myanmar Investment Commission
Republic of the Union of Myanmar
Yangon Region

Date : : , September ' 2017.

Subject : : Explanation for taking of responsibility for CSR (Corporate Social Responsibility)

We **" AIT (MYANMAR) MANUFACTURING COMPANY LIMITED "** have proposed to Myanmar Investment Commission to carry out Manufacturing of Knittedwear on CMP Basis at Plot No.(46), Myay Taing Block No.(112),Dagon Myo Thit (East) Township, Yangon Region.

For such proposed work, company will contribute (2%) from the net profit for **CSR**. The contributions are made as follows:

1. for supporting scholarship to education of employees from workshop, institution for school age children of the employees, to graint stipend for continuing the study of higher education (College University) level etc.

2. for basic health care of the employees by carrying out semi-annual health check - ups with well - qualified health care profasionals.

3. for increasing knowledge with respect to Manufacturing of Knittedwear on CMP Basis to improve working skills of the employee of Knittedwear, for undertaking systematic training course per rank, hierarchy to become skillful workers of higher productivity along with proficiency in particular field of works.

AIT (MYANMAR) MANUFACTURING CO ., LTD

Plot No.(46), Myay Taing Block No.(112), Dagon Myo Thit (East) Township, Yangon Region, Myanmar.

4. for creating necessary recreations of Knittedwear employees peace and harmony, having good air ventilation in works to become convenience while working and to allow easy access in other communication programs and for higher living standards.

Yours Faithfully,

MR. LIN BO
Promoter
AIT (MYANMAR) MANUFACTURING
COMPANY LIMITED